CONTRACT NO. 72679

F.A. RTE.	SECTION	COUNTY	TOTAL SHEETS	SHEET NO.
*	**	SANGAMON	425	402
STA.		TO STA.		
FED. ROAD DIST. NO. -	ILLINOIS	FED. AID PROJECT		

27 OF 50

* FAI 72 (I-72) AND FAU 8071 (MACARTHUR BOULEVARD)

** SECTION (84-9) RS-6; (G)Z

49+00

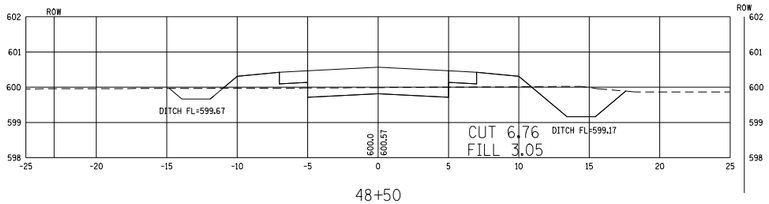

48+50

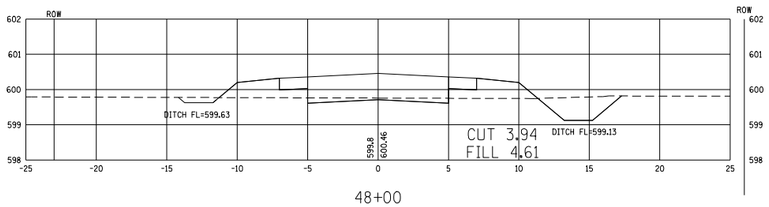

48+00

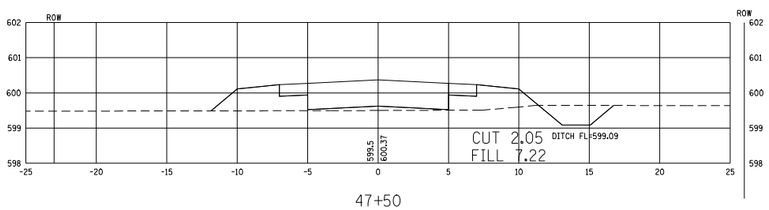

47+50

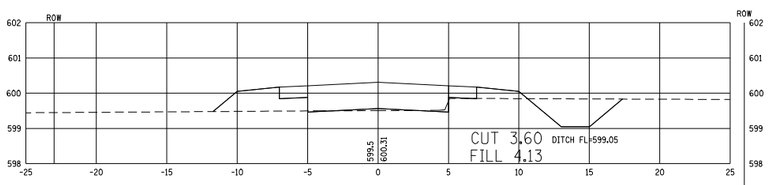

47+00

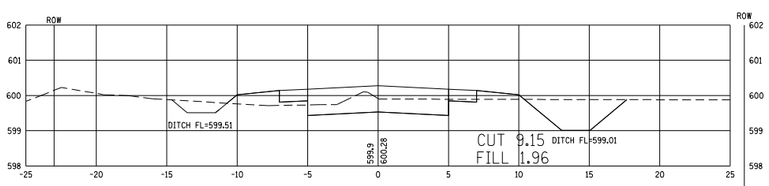

46+50

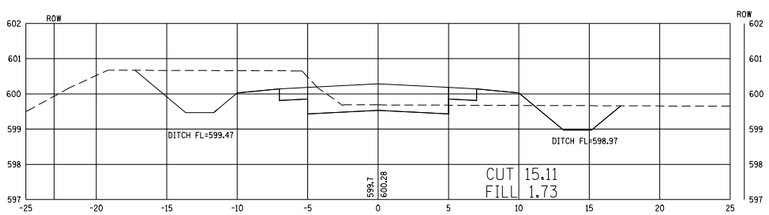

52+00

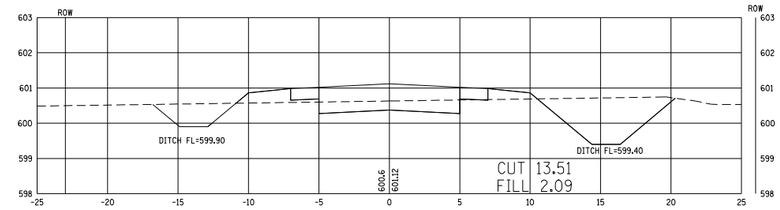

51+50

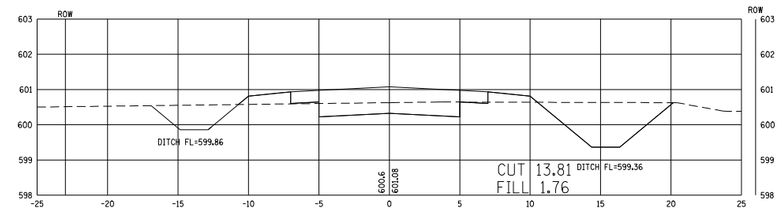

51+00

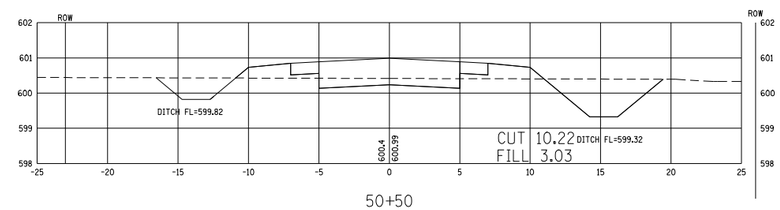

50+50

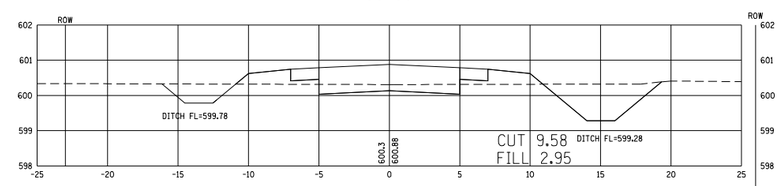

50+00

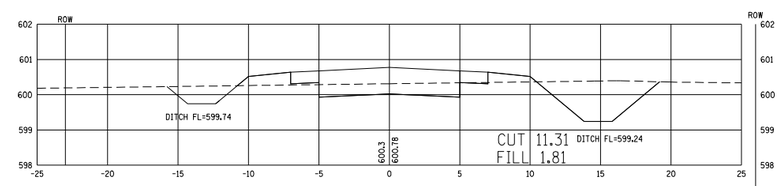

49+50

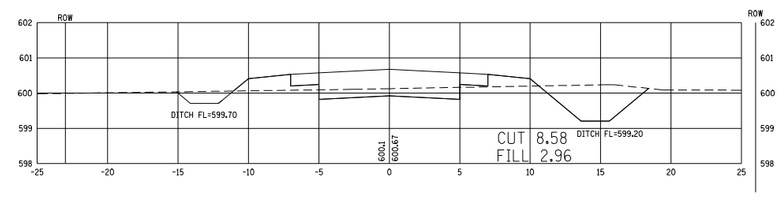

PLAN

NOTE BOOK NO._____

SURVEYED _____
PLATTED _____
ALIGNMENT CHECKED _____
RT. OF WAY CHECKED _____
DATA PREPARED _____

BY | DATE

PROFILE

NOTE BOOK NO._____

SURVEYED _____
PLOTTED _____
GRADES CHECKED _____
B.M. NOTED _____
STRUCTURE NOTAT'NS CHK'D _____

BY | DATE

PLOT DATE = Mar-30-2006 11:45:11AM
FILE NAME = C:\Projects\j000000\shive-hattery\c8-01-ss.dgn
PLOT SCALE = 1.0 ' / in.
USER NAME = Jag Patel

SHIVE-HATTERY

Cedar Rapids, IA · Iowa City, IA · Des Moines, IA
Moline, IL · Bloomington, IL · Chicago, IL

SHIVE-HATTERY, INC. 2302 EASTLAND DRIVE BLOOMINGTON, ILLINOIS 61704
PHONE (309) 663-8293 FAX (309) 663-6293
http://www.shive-hattery.com
ILLINOIS FIRM NUMBER: 184-000814

REVISIONS	
NAME	DATE

ILLINOIS DEPARTMENT OF TRANSPORTATION

LEGACY POINTE SHARED USE PATH

BIKE TRAIL CROSS SECTION

STA. 46+50 to STA. 52+00

SCALE: VERT. 1" = 2'
HORIZ. 1" = 5'

DATE 3-17-06

DRAWN BY JAB

CHECKED BY DWS