CONTRACT NO. 72679

F.A. RTE.	SECTION	COUNTY	TOTAL SHEETS	SHEET NO.
*	**	SANGAMON	425	415
STA.	TO STA.			
FED. ROAD DIST. NO. -	ILLINOIS	FED. AID PROJECT		

40 OF 50

* FAI 72 (I-72) AND FAU 8071 (MACARTHUR BOULEVARD)

** SECTION (84-9) RS-6; (G)Z

103+00

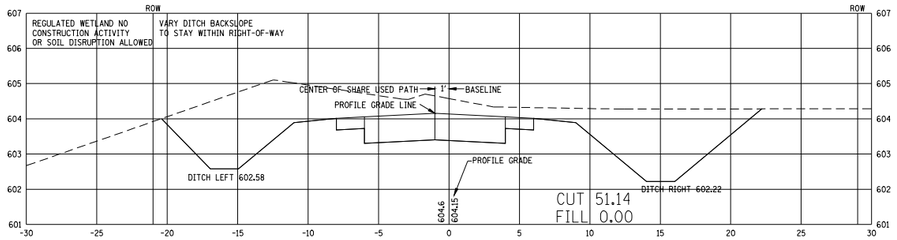

102+72.41

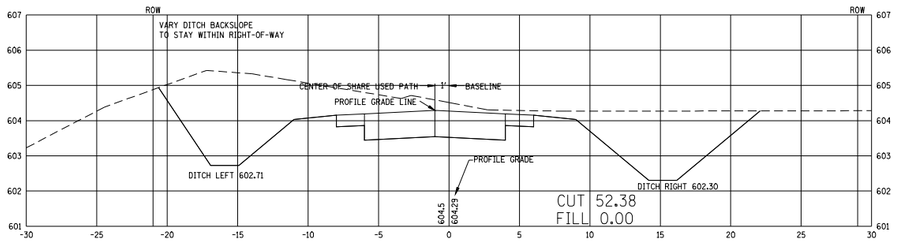

102+50

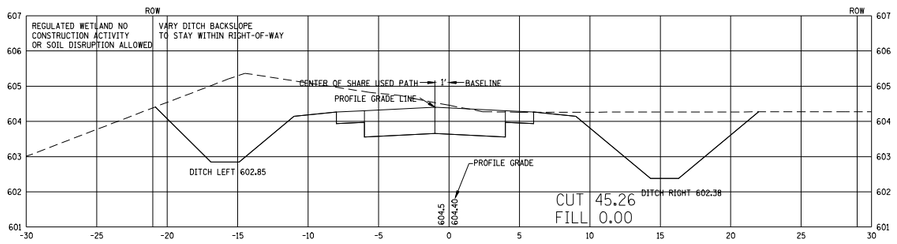

102+00

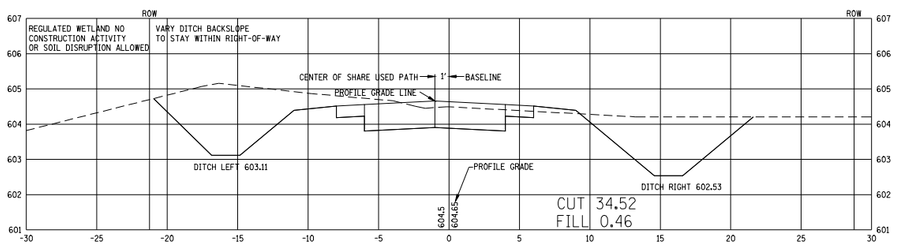

101+50

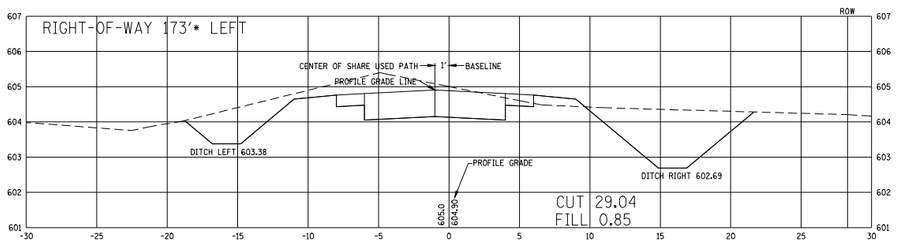

104+54.88

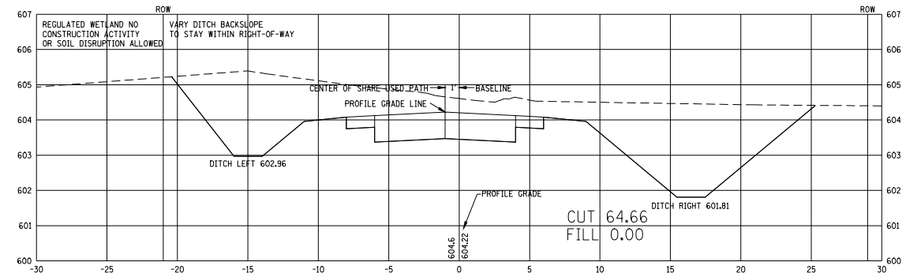

104+50

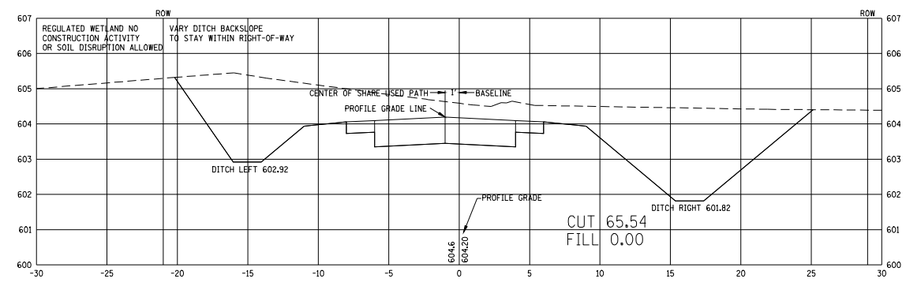

104+00

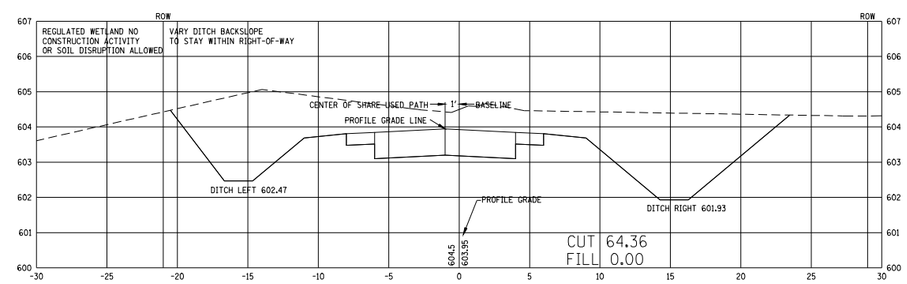

103+50

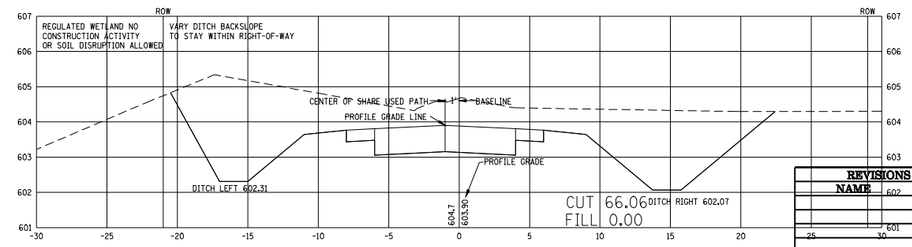

PLAN — NOTE BOOK NO. ___ — SURVEYED ___ / PLOTTED ___ / ALIGNMENT CHECKED ___ / RT. OF WAY CHECKED ___ / DATA PER PLAN ___ — BY ___ — DATE ___

PROFILE — NOTE BOOK NO. ___ — SURVEYED ___ / PLOTTED ___ / GRADES CHECKED ___ / B.M. NOTED ___ / STRUCTURE NOTAT'NS CHTD ___ — BY ___ — DATE ___

PLOT DATE = Mar-20-2008 11:48:14AM
FILE NAME = C:\Projects\0500005\shive-hattery\8-01-ss.dgn
PLOT SCALE = 1 in. / 1 in.
USER NAME = bauglum

REVISIONS		
NAME	602	DATE

SHIVE-HATTERY

Cedar Rapids, IA · Iowa City, IA · Des Moines, IA · Moline, IL · Bloomington, IL · Chicago, IL

SHIVE-HATTERY, INC. 2515 HASTLAND DRIVE BLOOMINGTON, ILLINOIS 61705
PHONE (309) 662-8063 FAX (309) 662-8808
http://www.shive-hattery.com
ILLINOIS FIRM NUMBER: 184-000814

ILLINOIS DEPARTMENT OF TRANSPORTATION

LEGACY POINTE SHARED USE PATH

BIKE TRAIL CROSS SECTION

STA. 101+50 to STA. 104+54.88

SCALE: VERT. 1" = 2'
HORIZ. 1" = 5'

DATE 3-17-08

DRAWN BY JAB

CHECKED BY DWS