STATE OF ILLINOIS
DEPARTMENT OF TRANSPORTATION

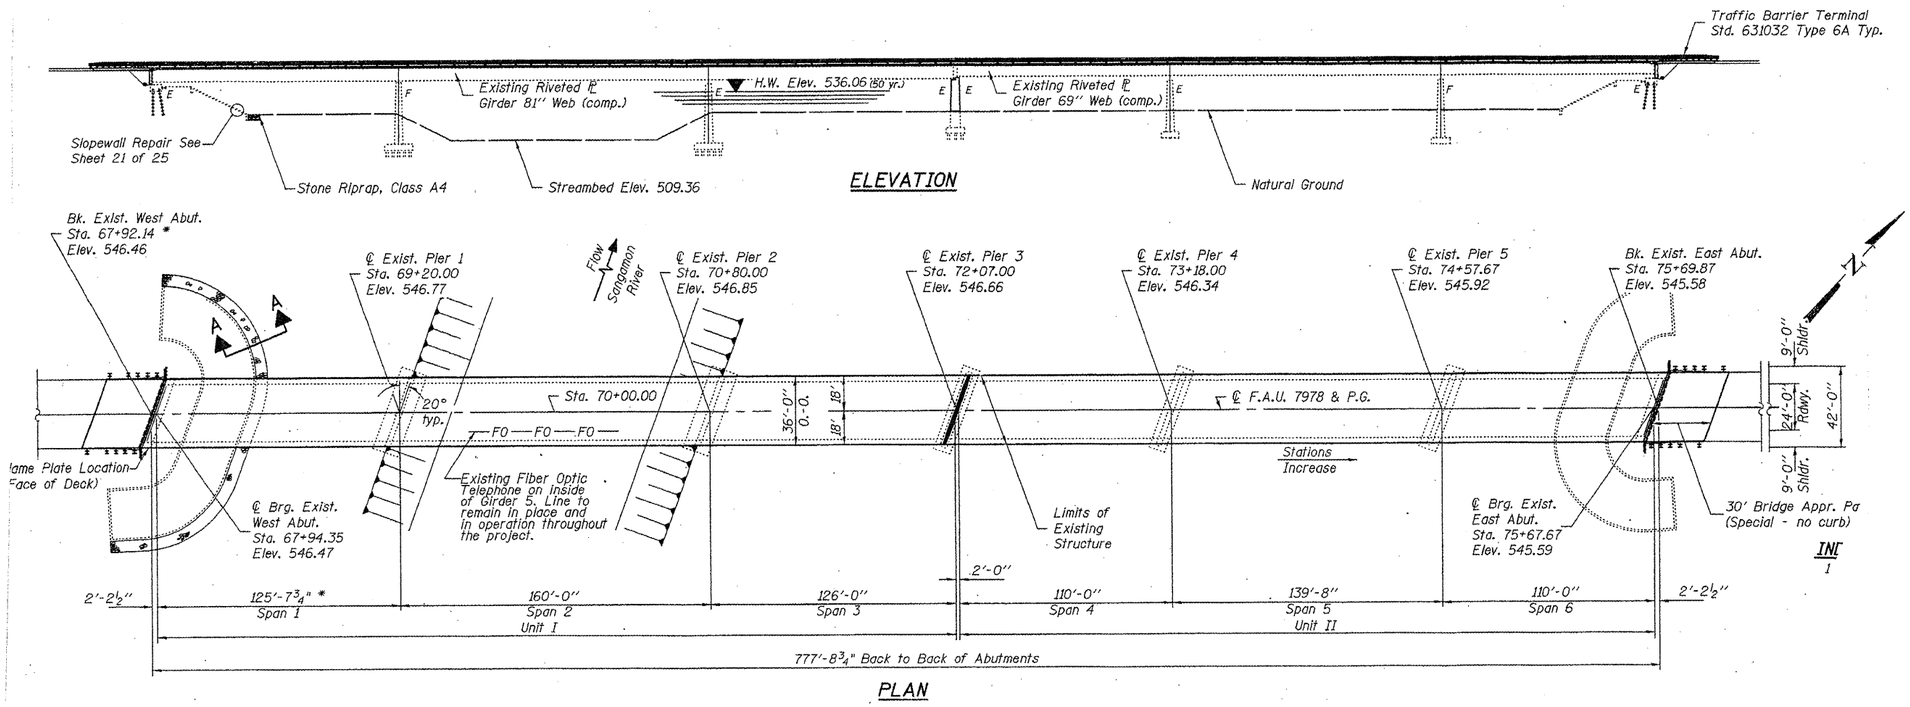

PLAN

C-06-089-08
SN 084-0052
EXISTING BRIDGE PLANS
FOR INFORMATION ONLY
(NOT TO SCALE)