CONTRACT NO. 74028

F.A.P. RTE.	SECTION	COUNTY	TOTAL SHEETS	SHEET NO.
821	12Z,R	WABASH	31	7
STA.	TO STA.			
FED. ROAD DIST. NO.	ILLINOIS	FED. AID PROJECT		

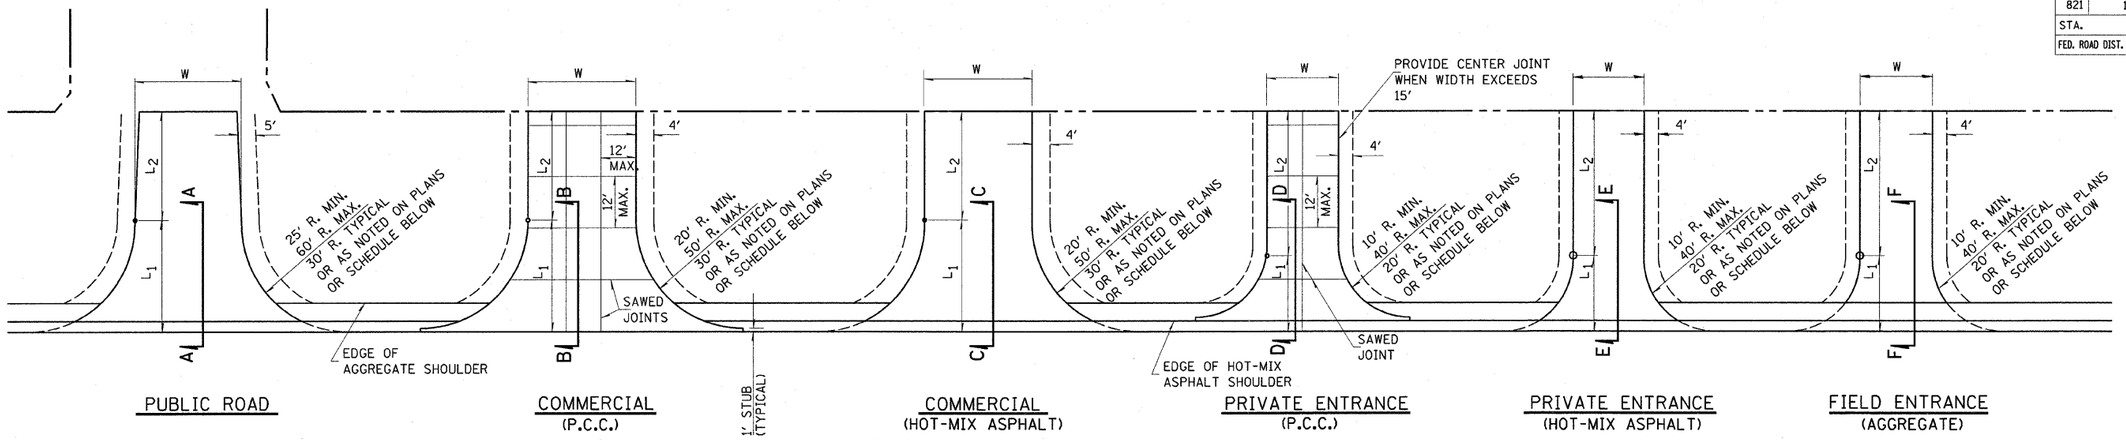

PUBLIC ROAD

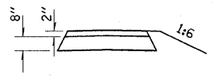

TYPICAL SECTION

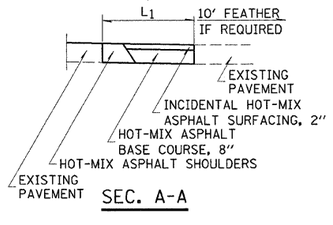

SEC. A-A

COMMERCIAL (P.C.C.)

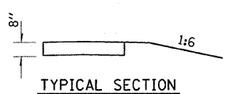

TYPICAL SECTION

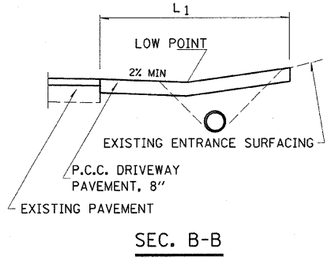

SEC. B-B

COMMERCIAL (HOT-MIX ASPHALT)

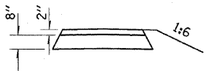

TYPICAL SECTION

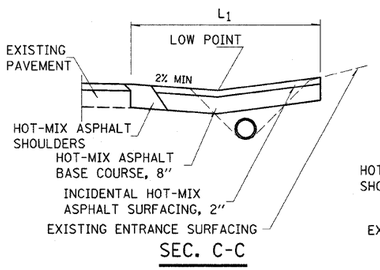

SEC. C-C

PRIVATE ENTRANCE (P.C.C.)

TYPICAL SECTION

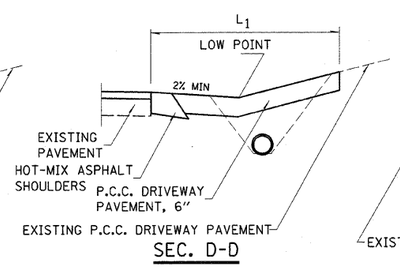

SEC. D-D

PRIVATE ENTRANCE (HOT-MIX ASPHALT)

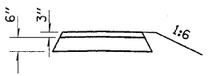

TYPICAL SECTION

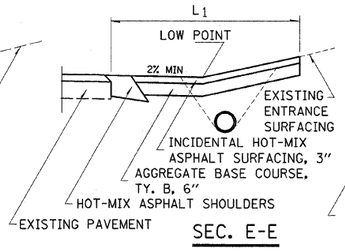

SEC. E-E

FIELD ENTRANCE (AGGREGATE)

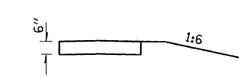

TYPICAL SECTION

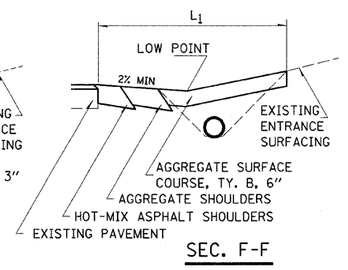

SEC. F-F

ENTRANCE SCHEDULE

TYPE	SIDE/ STATION	WIDTH	LENGTH L_1	LENGTH L_2	RADII	AGGREGATE BASE, COURSE. TY. B, 6" TON	HOT-MIX APSHALT BASE COURSE. 8" SQ. YD.	AGGREGATE SURFACE COURSE. TYPE B TON	INCIDENTAL HOT-MIX ASPHALT SURFACING TON	P.C.C. DRIVEWAY PAVEMENT 6" SQ. YD.	P.C.C. DRIVEWAY PAVEMENT 8" SQ. YD.	PCC PAVEMENT 8" SQ. YD.
CE	RT 10+50	20	20.2	167.1	20		30.1	130	3.4			
PRA	RT 1019+36	24	29.4	241.6	30		714.8		80.1			

ENTRANCE SCHEDULE

TYPE	SIDE/ STATION	WIDTH	LENGTH L_1	LENGTH L_2	RADII	AGGREGATE BASE, COURSE. TY. B, 6" TON	HOT-MIX APSHALT BASE COURSE. 8" SQ. YD.	AGGREGATE SURFACE COURSE. TYPE B TON	INCIDENTAL HOT-MIX ASPHALT SURFACING TON	P.C.C. DRIVEWAY PAVEMENT 6" SQ. YD.	P.C.C. DRIVEWAY PAVEMENT 8" SQ. YD.	PCC PAVEMENT 8" SQ. YD.

NOTES

L_1 = DISTANCE FROM EDGE OF PAVEMENT TO RADIUS POINT OR MAXIMUM DISTANCE OF 30'.
L_2 = DISTANCE FROM RADIUS POINT OR MAXIMUM DISTANCE OF 30' FROM EDGE OF PAVEMENT TO R.O.W. LINE
MATERIAL USED TO CONSTRUCT L_2 LENGTH SHALL BE THE SAME TYPE OF MATERIAL AS THE EXISTING ENTRANCE

THE THICKNESS OF THE HOT-MIX ASPHALT SHOULDERS THROUGH COMMERCIAL ENTRANCES (HOT-MIX ASPHALT) AND PUBLIC ROADS SHALL BE 10". THE COST OF THE EXTRA THICKNESS SHALL BE INCLUDED WITH THE HOT-MIX ASPHALT SHOULDERS PAY ITEM.

THE COST OF THE BITUMINOUS MATERIALS AND AGGREGATE (PRIME COAT) FOR ENTRANCES AND PUBLIC ROAD APPROACHES SHALL BE INCLUDED IN THE PAY ITEM INCIDENTAL HOT-MIX ASPHALT SURFACING.

REVISIONS NAME	DATE

ILLINOIS DEPARTMENT OF TRANSPORTATION

ENTRANCE SCHEDULE

SCALE: VERT. HORIZ.
DATE
MODIFIED
DRAWN BY 03-13-07
CHECKED BY

PLOT DATE = 3/21/2008
FILE NAME = c:\projects\74028ed\dll01pa.dgn
PLOT SCALE = 50.0000 '/ IN.
USER NAME = tesslejuck