FINAL SURVEY		BY	DATE
	SURVEYED		
	PLOTTED		
NOTE BOOK	TEMPLATE		
	AREAS		
NO.	AREAS CHECKED		

ORIGINAL SURVEY		BY	DATE
	SURVEYED		
	PLOTTED		
NOTE BOOK	TEMPLATE		
	AREAS		
NO.	AREAS CHECKED		

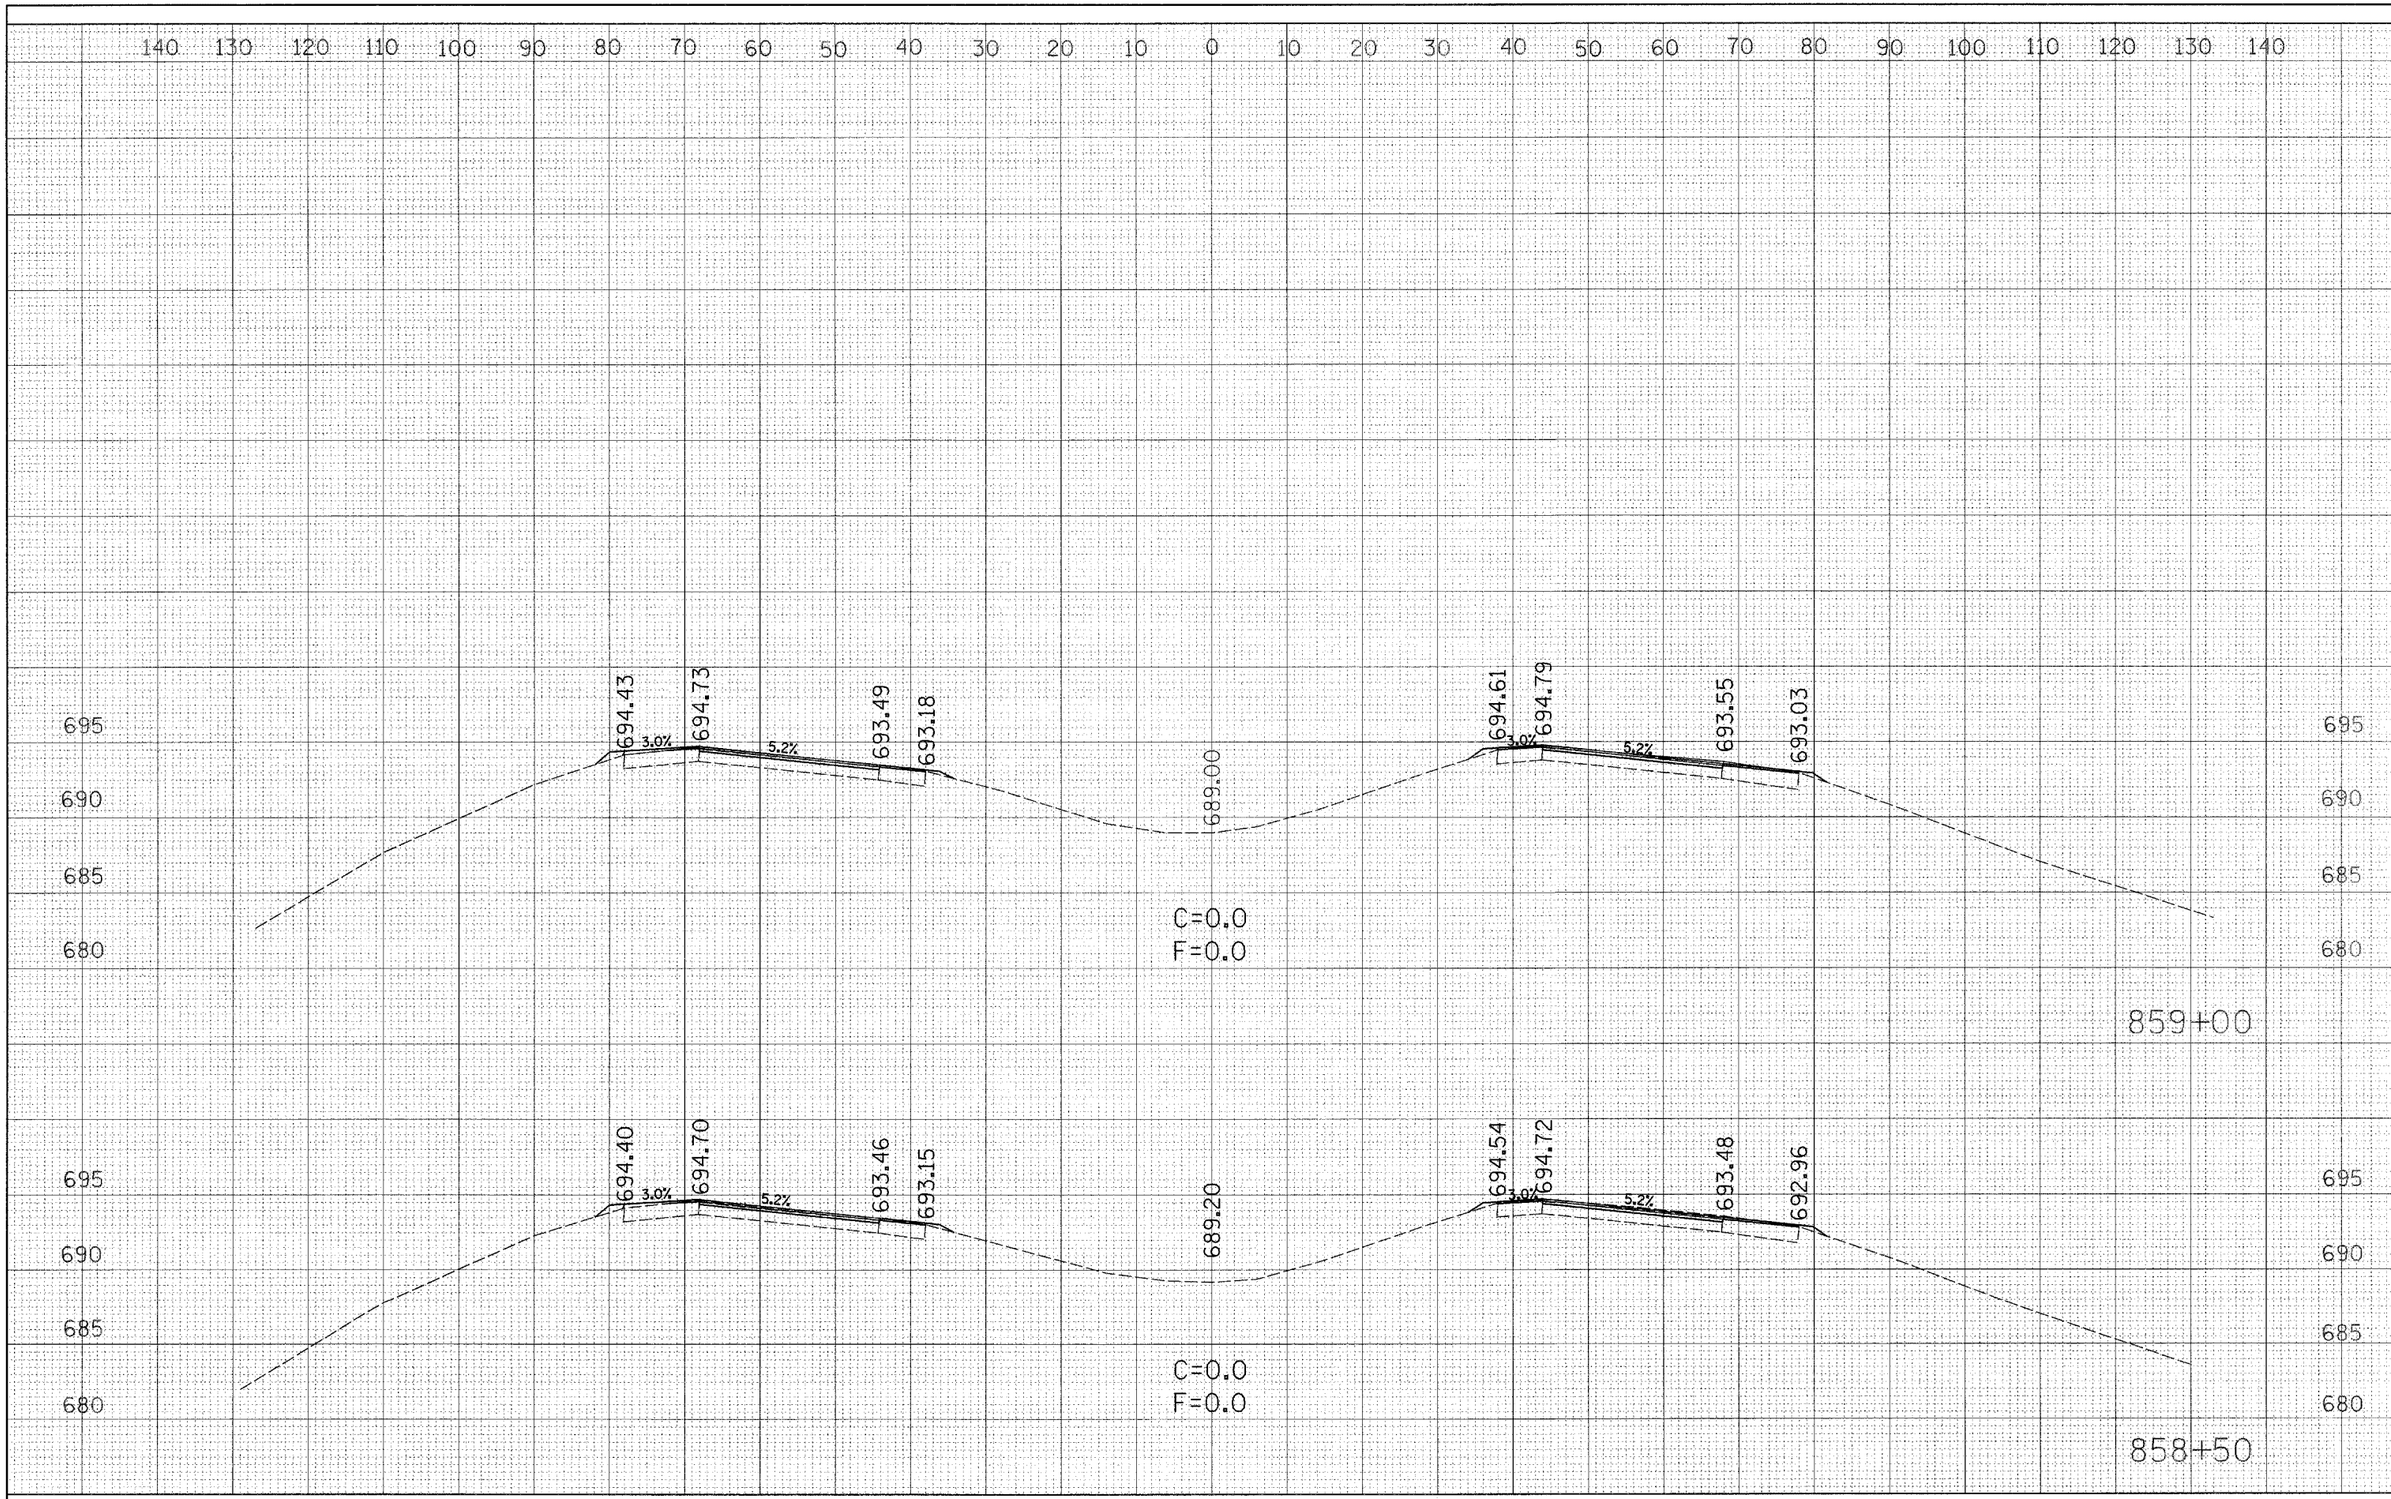

FILE NAME = c:\projects\74171d\xssheet_74171.dgn	USER NAME = davisonjl	DESIGNED - JLD	REVISED -
		CHECKED -	REVISED -
	PLOT SCALE = 10.0000 ' / IN.	DRAWN - JLD	REVISED -
	PLOT DATE = 3/20/2008	CHECKED -	REVISED -

STATE OF ILLINOIS
DEPARTMENT OF TRANSPORTATION

PAVEMENT PATCH

SCALE: 10 | SHEET NO. 6 OF 6 SHEETS | STA. 858+50 TO STA. 859+00

F.A. RTE.	SECTION	COUNTY	TOTAL SHEETS	SH N
72	(58,74)(66,67)RS-1	MACON	88	8
		CONTRACT NO. 741		
FED. ROAD DIST. NO.	ILLINOIS	FED. AID PROJECT		