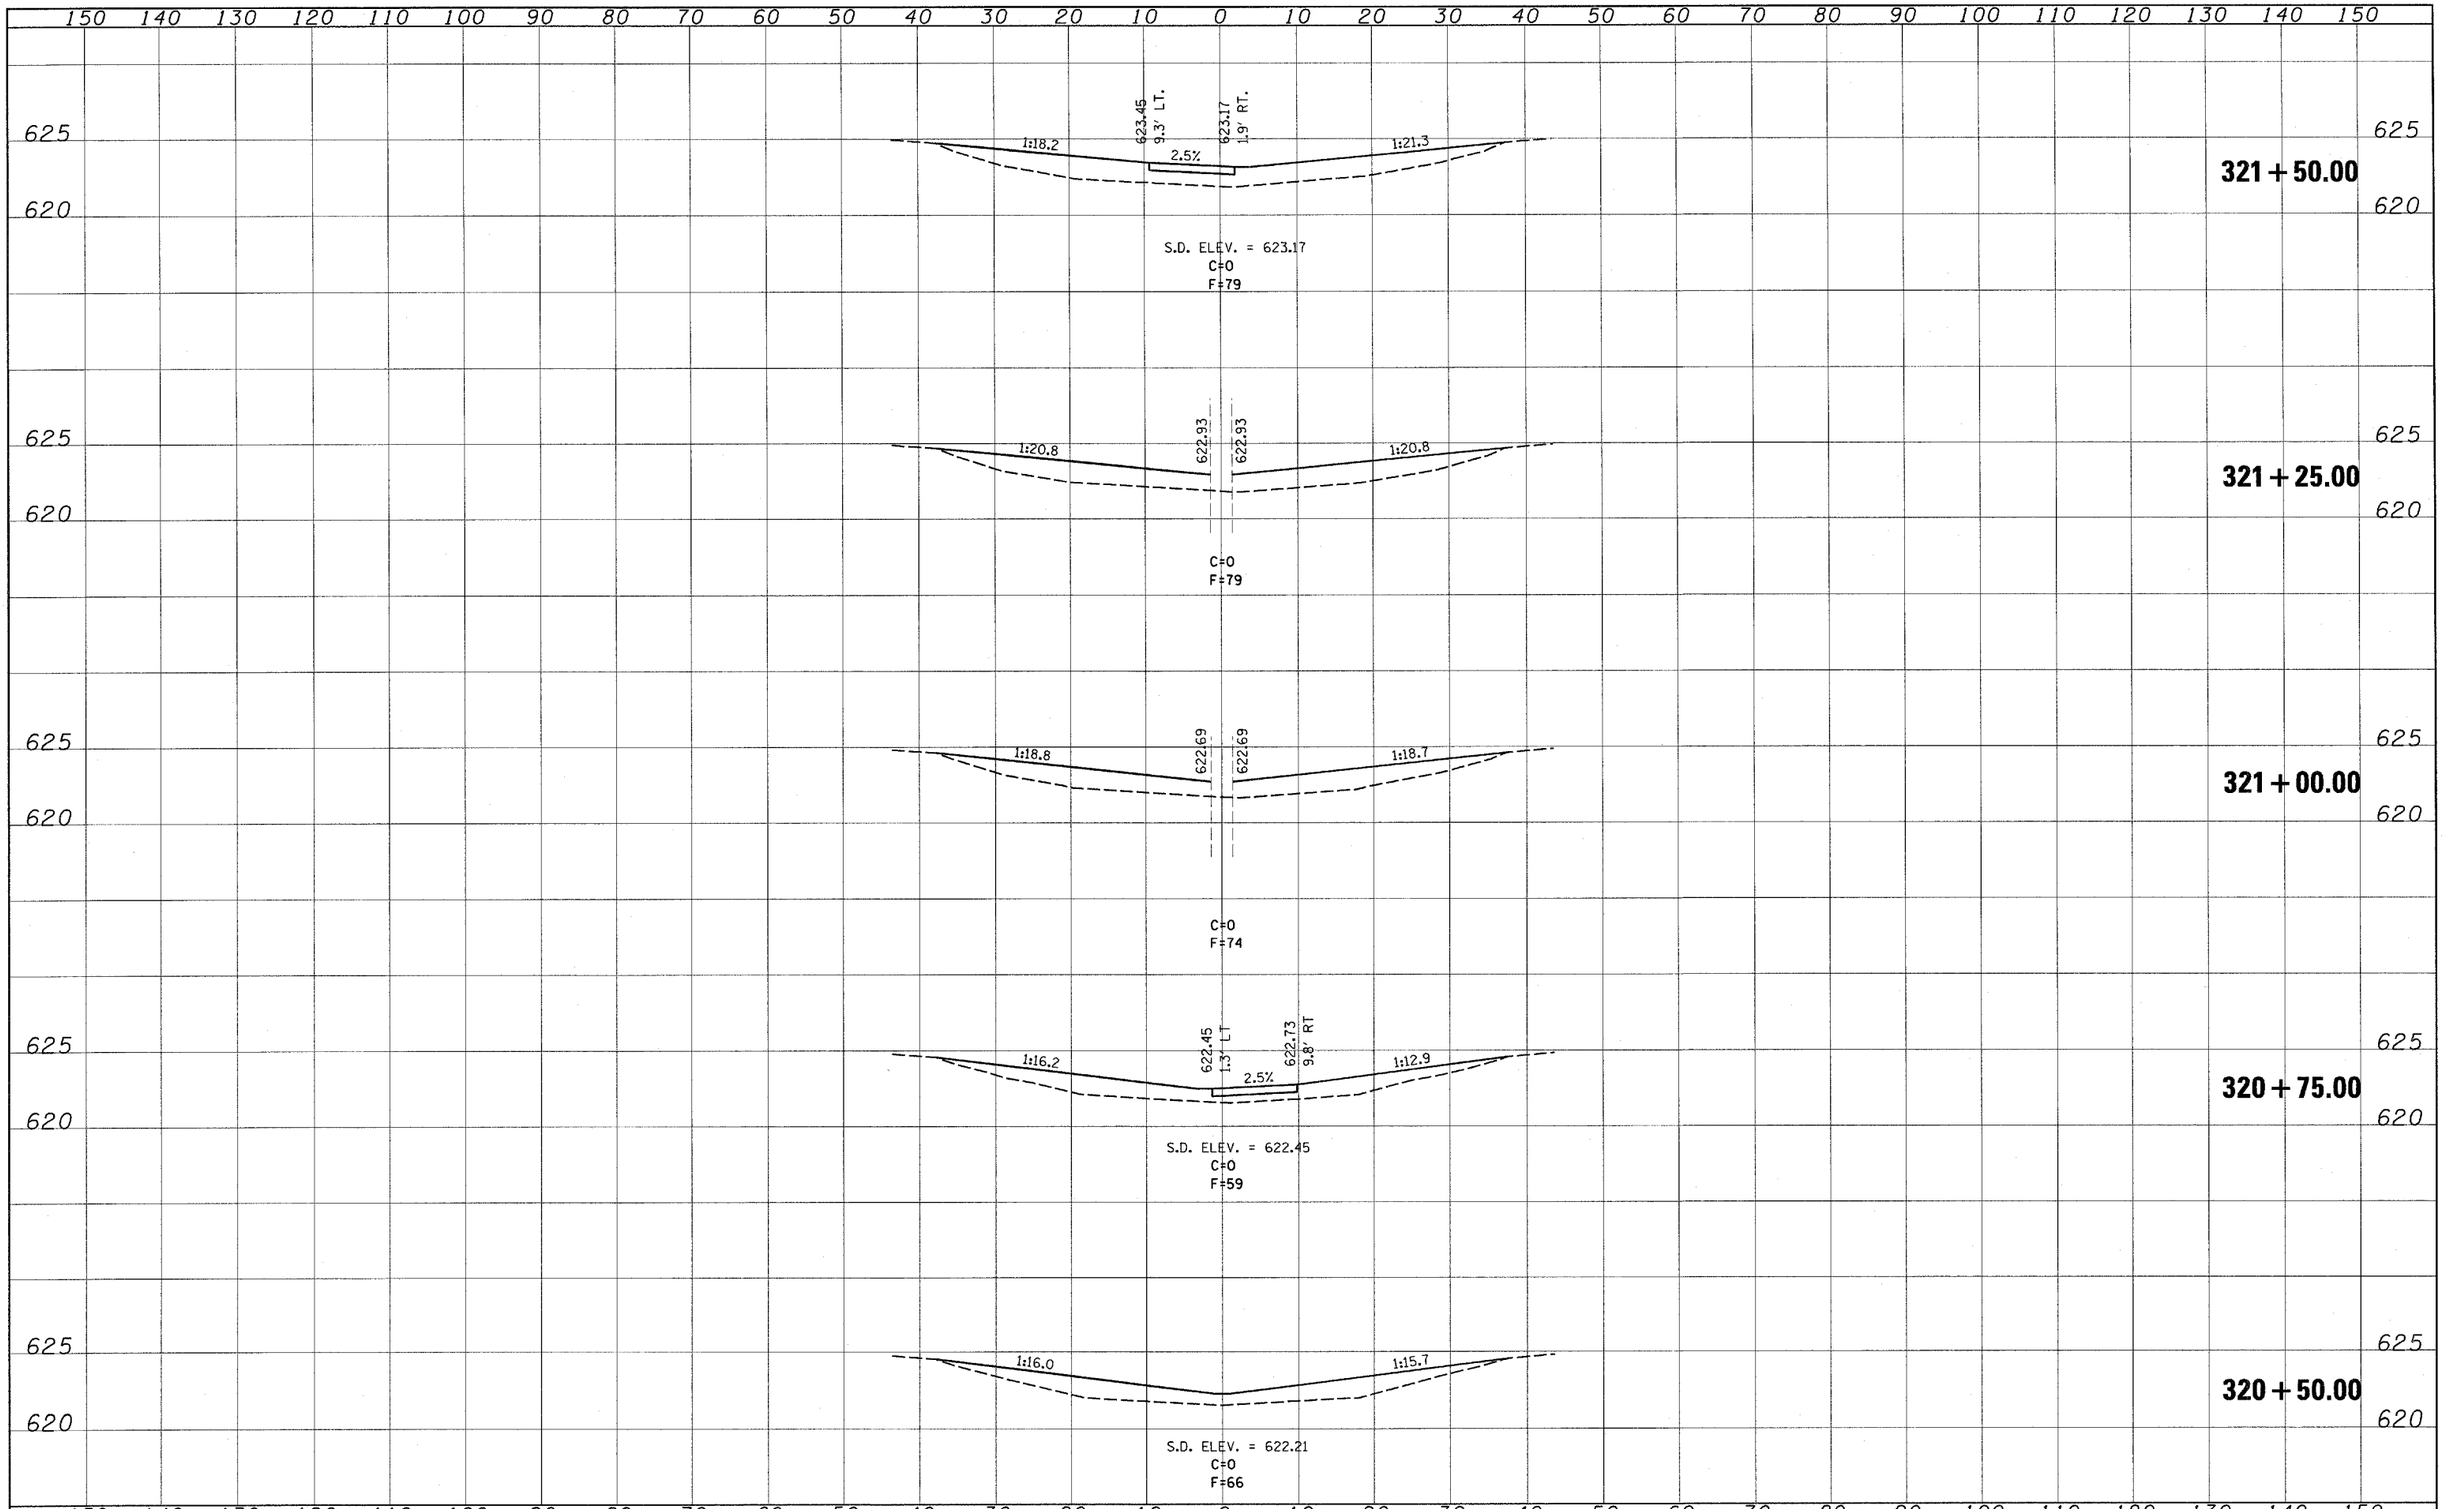

SURVEY
PLOTTED
NOTE BOOK TEMPLATE
AREAS
NO. AREAS CHECKED

SURVEY
PLOTTED
NOTE BOOK TEMPLATE
AREAS
NO. AREAS CHECKED

FILE NAME = c:\projects\74250d\xs062sheet_74250.dgn	USER NAME = mcclellanla	DESIGNED -	REVISED -	STATE OF ILLINOIS DEPARTMENT OF TRANSPORTATION	S.N. 058-0062	F.A.I RTE.	SECTION	COUNTY	TOTAL SHEETS	SHEET NO.
		DRAWN -	REVISED -			72	D7 SAFETY 2008-3	MACON	70	43
	PLOT SCALE = 10.0000 ' / IN.	CHECKED -	REVISED -					CONTRACT NO. 74250		
	PLOT DATE = 3/21/2009	DATE -	REVISED -		SCALE: SHEET NO. OF SHEETS STA. 320+50.00 TO STA. 321+50.00	FED. ROAD DIST. NO. 7	ILLINOIS	FED. AID PROJECT		