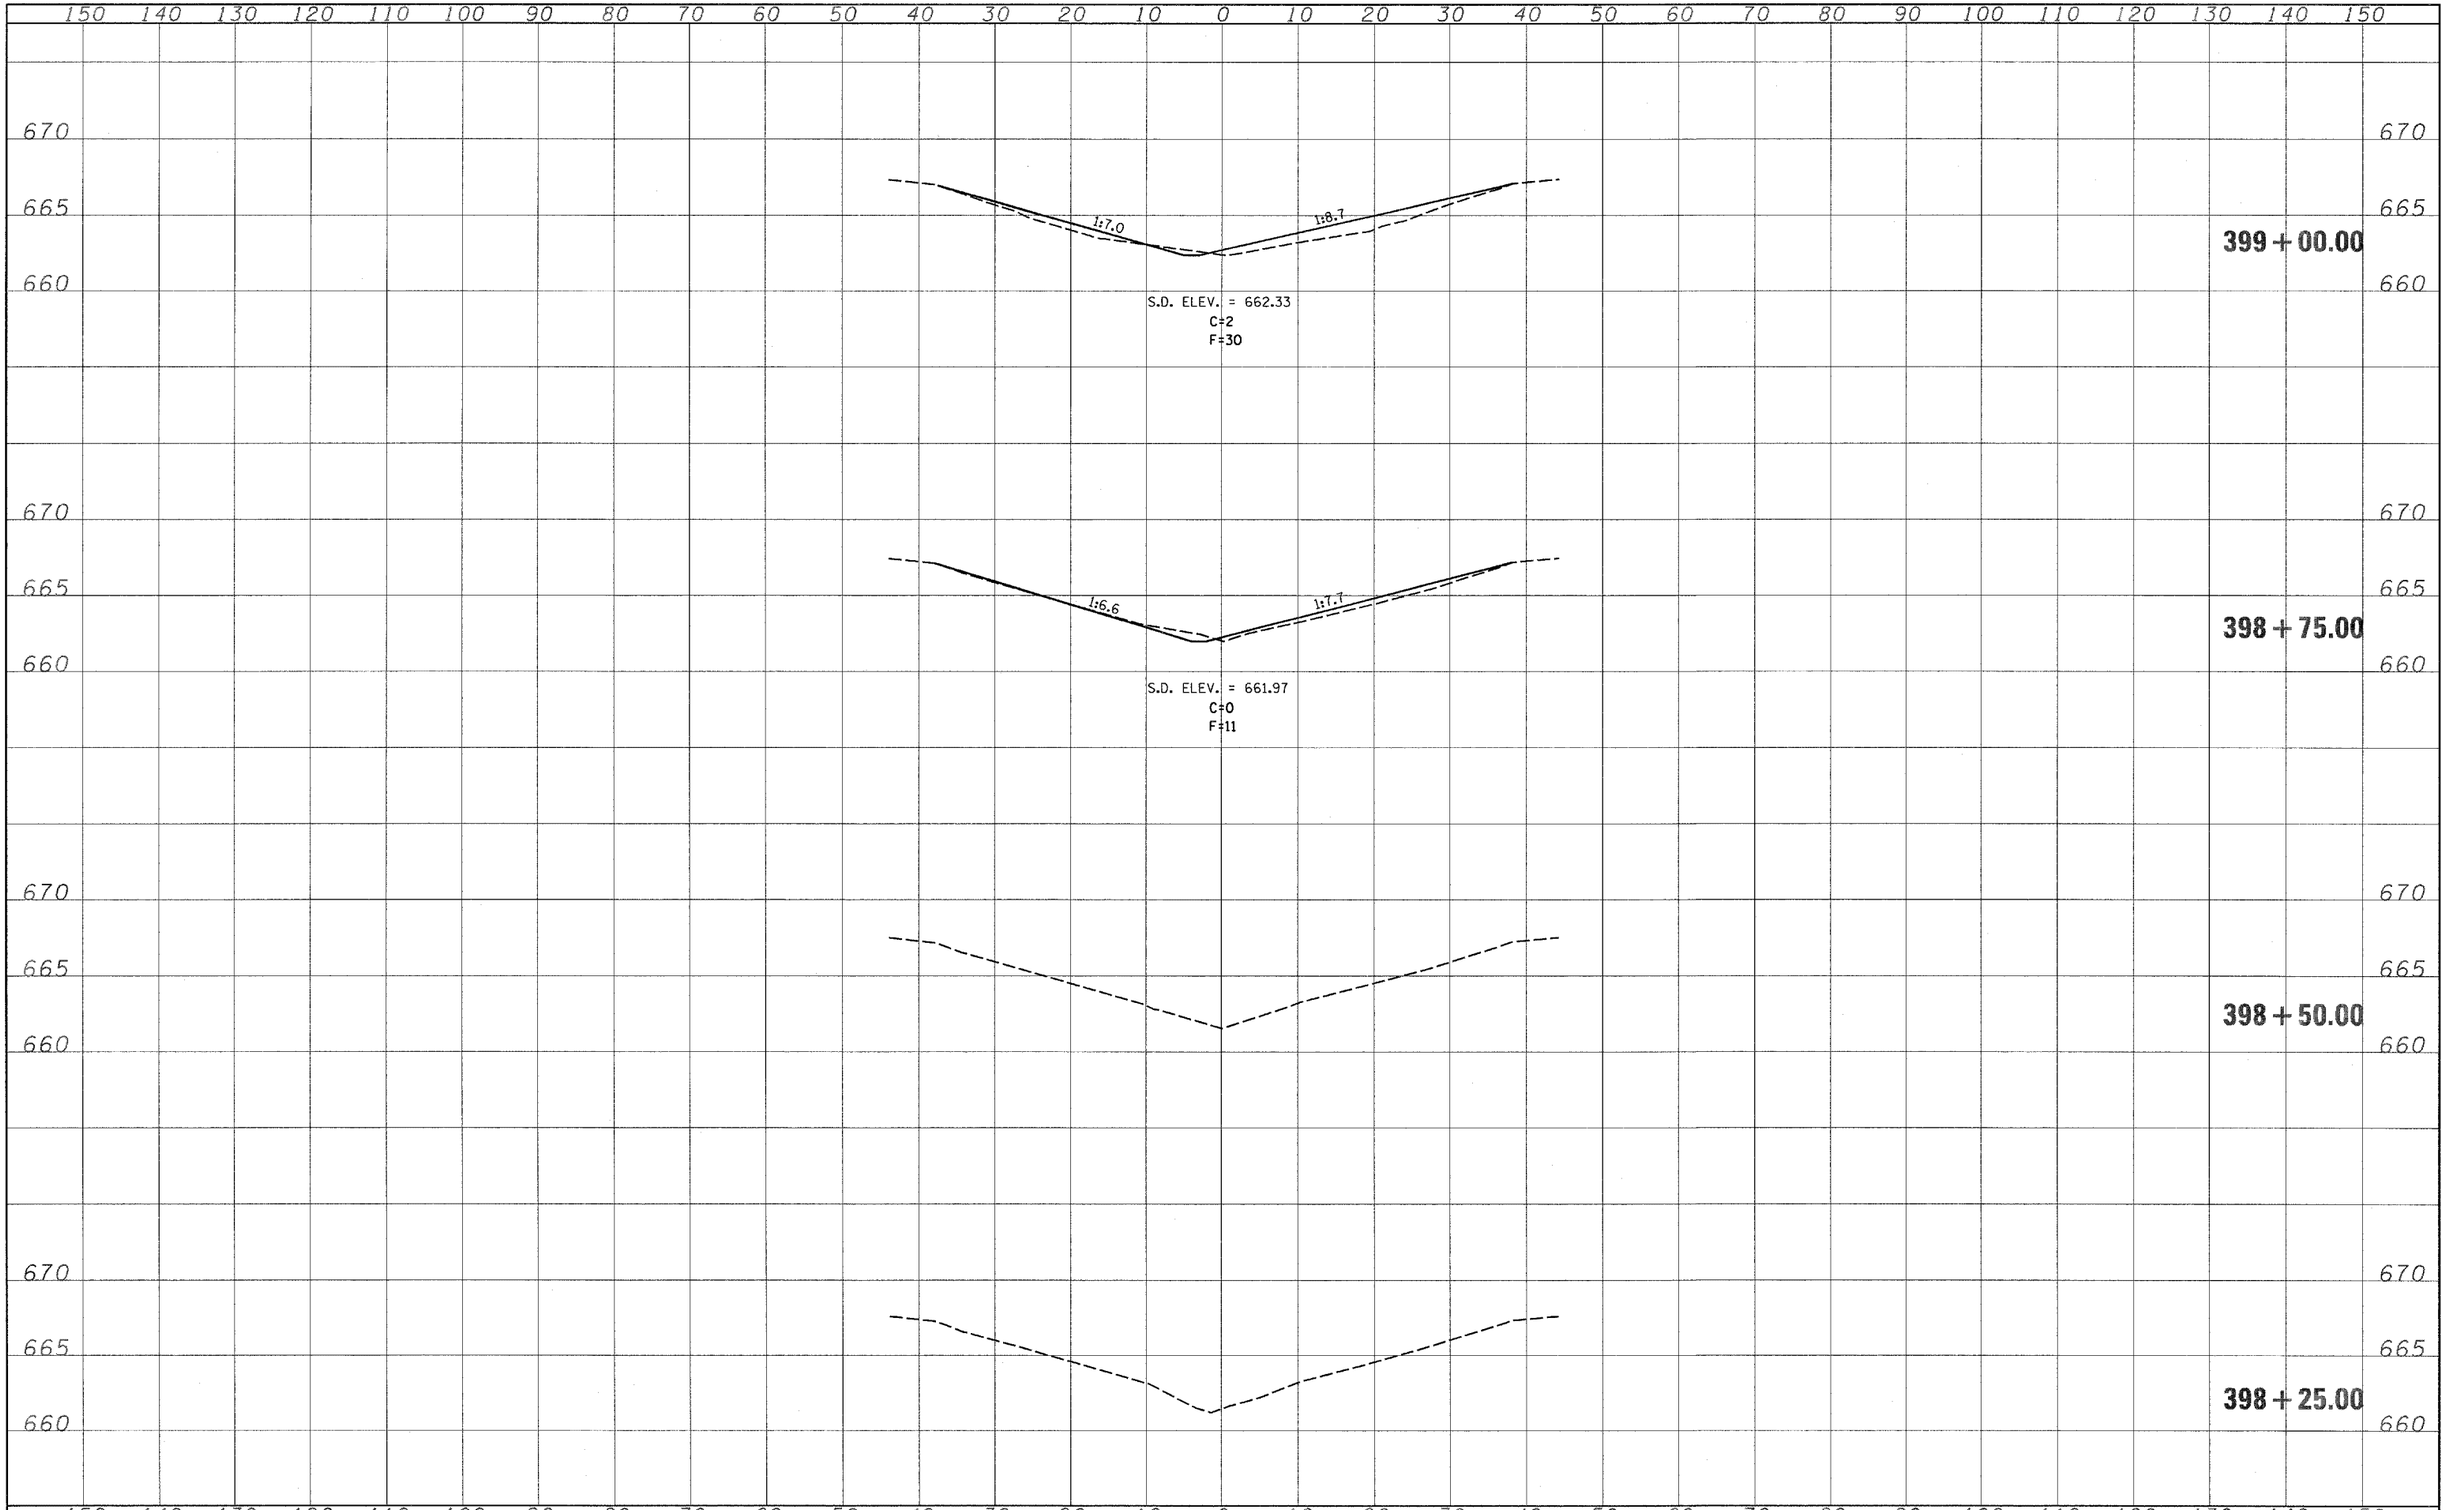

FILE NAME = c:\projects\74250d\xs065sheet_74250.dgn	USER NAME = teasleyck	DESIGNED -	REVISED -
		DRAWN -	REVISED -
	PLOT SCALE = 10.0000 ' / IN.	CHECKED -	REVISED -
	PLOT DATE = 3/21/2008	DATE -	REVISED -

STATE OF ILLINOIS
DEPARTMENT OF TRANSPORTATION

S.N. 058-0065

SCALE: | SHEET NO. OF SHEETS | STA. 398+25.00 TO STA. 399+00.00

F.A.I RTE.	SECTION	COUNTY	TOTAL SHEETS	SHEET NO.
72	D7 SAFETY 2008-3	MACON	70	47

CONTRACT NO. 74250

FED. ROAD DIST. NO. 7 | ILLINOIS | FED. AID PROJECT

PLOTTED
TRIANGULATE
AREAS
AREAS CHECKED
NOTE BOOK
NO.