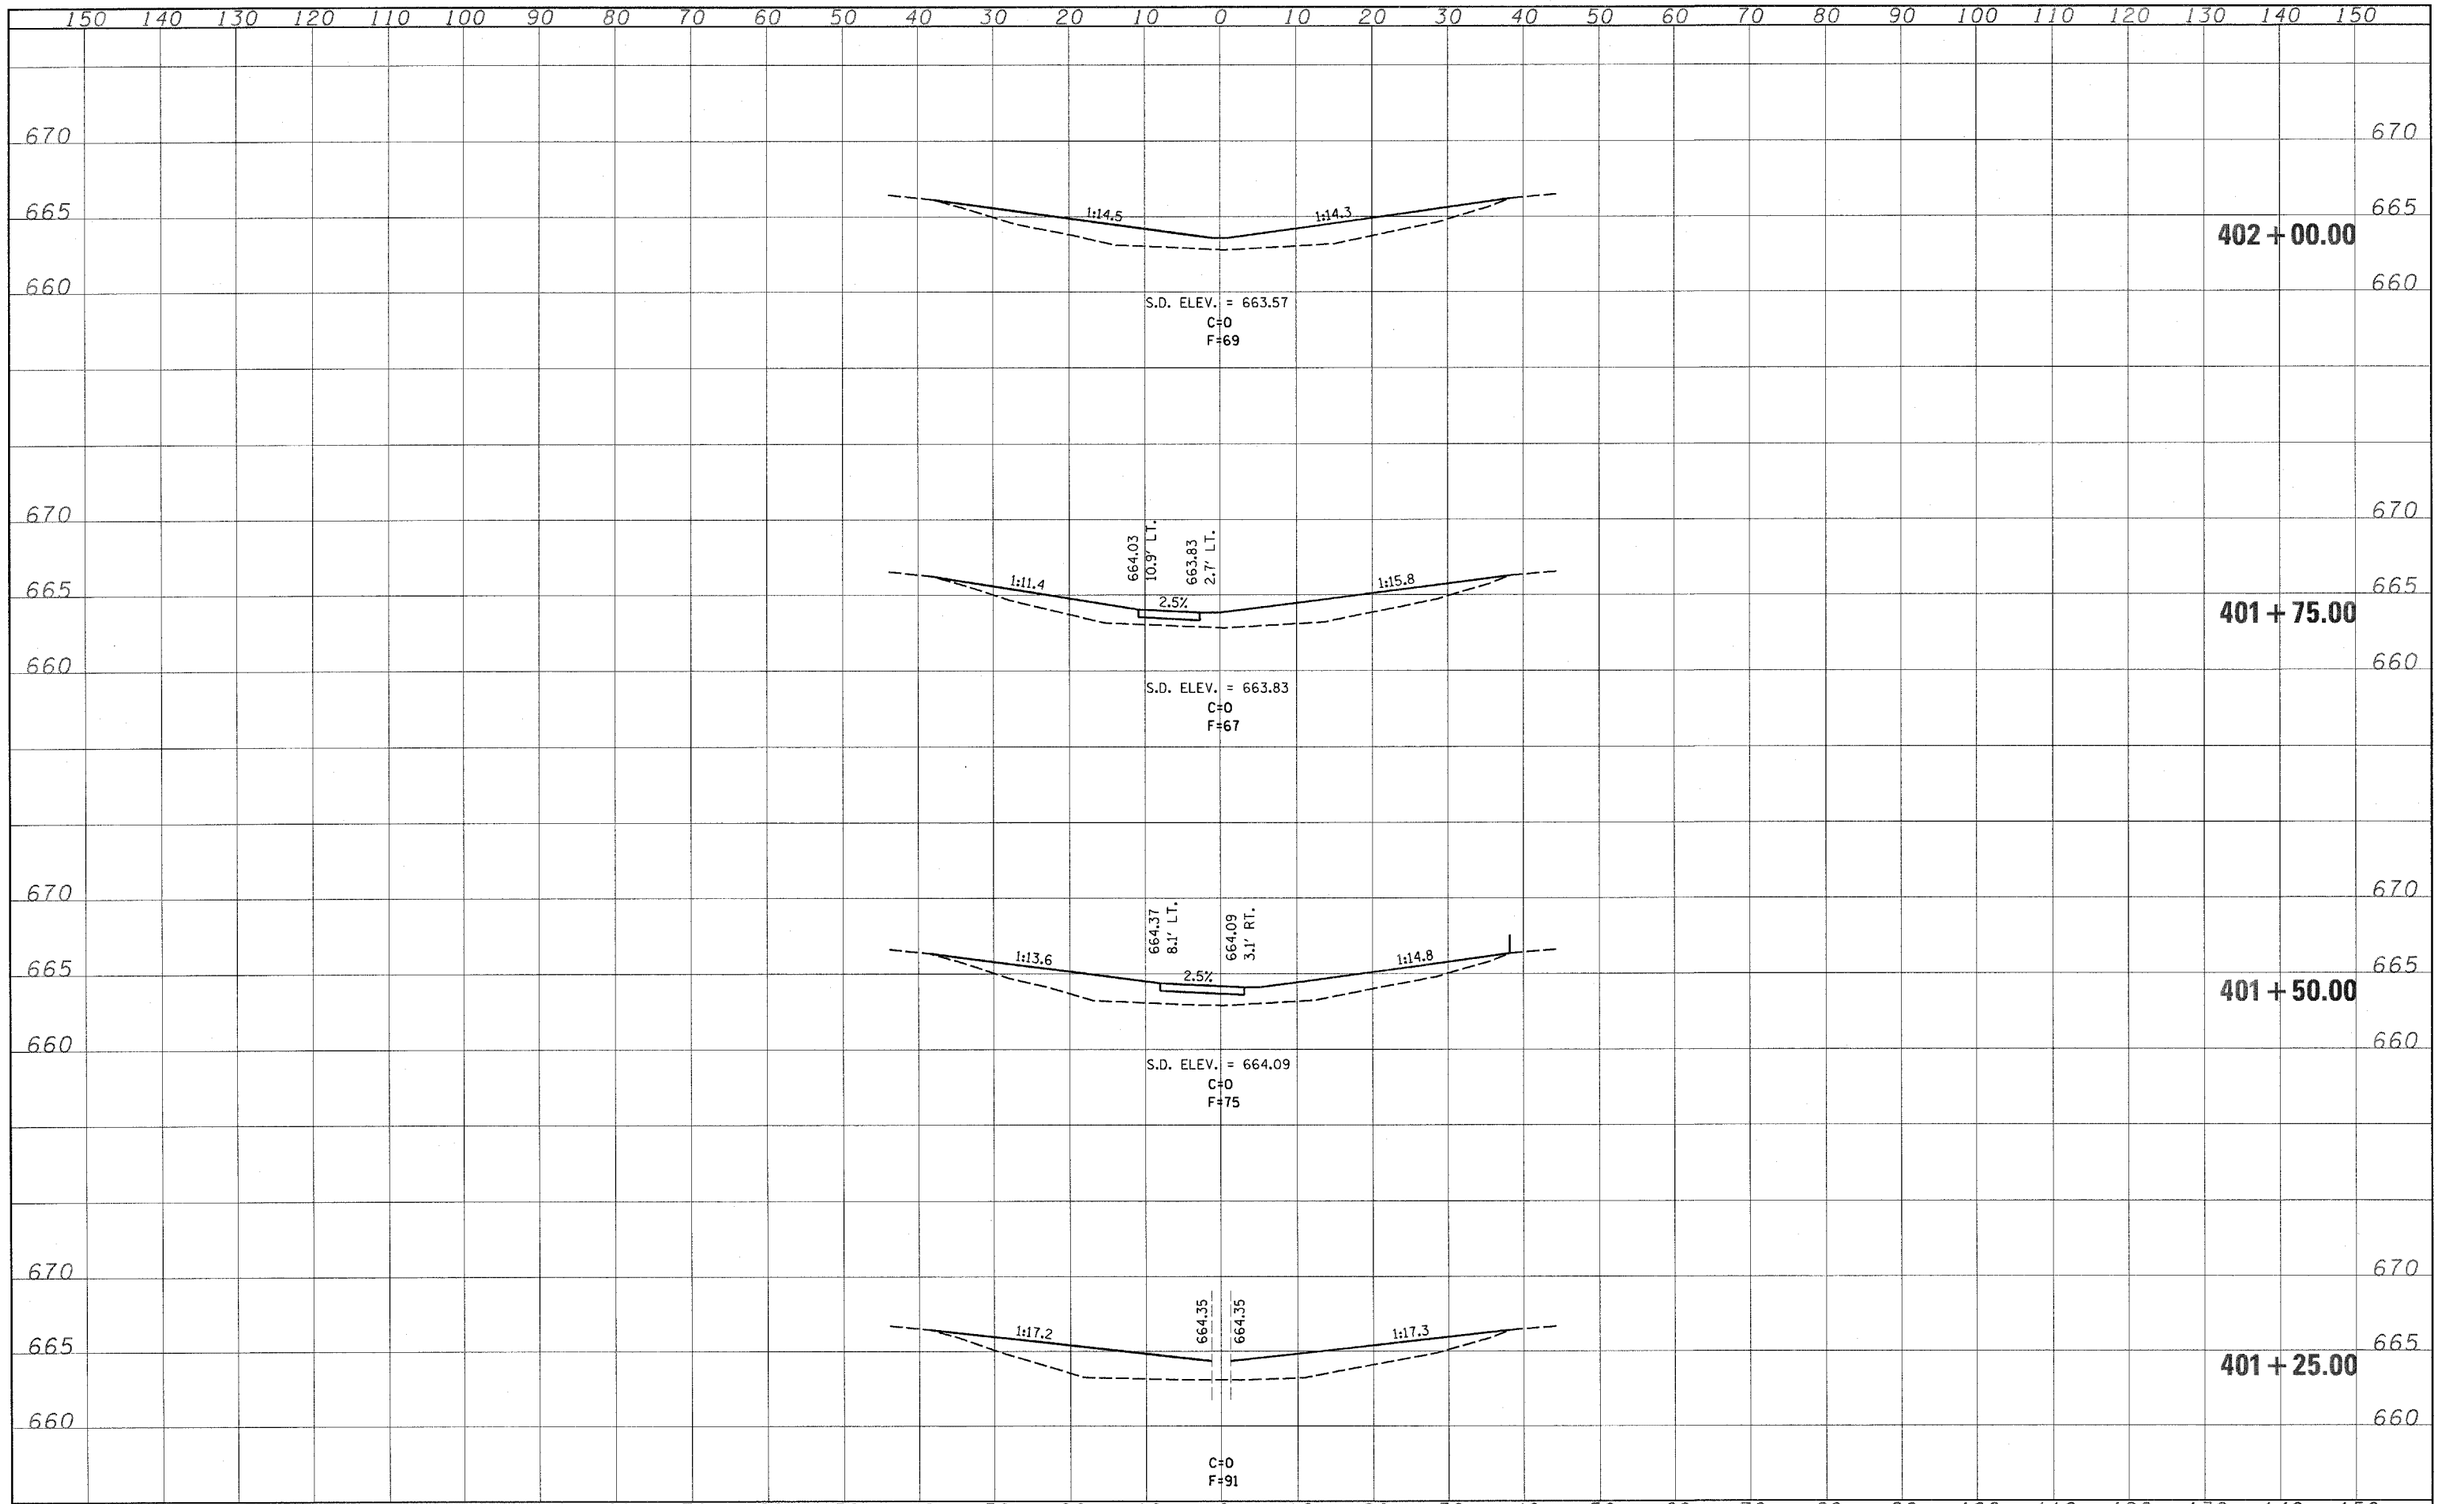

FILE NAME = c:\projects\74250d\xs065sheet_74250.dgn	USER NAME = teasleyck	DESIGNED -	REVISED -	STATE OF ILLINOIS DEPARTMENT OF TRANSPORTATION	S.N. 058-0065	F.A.I RTE. 72	SECTION D7 SAFETY 2008-3	COUNTY MACON	TOTAL SHEETS 70 / SHEET NO. 50
		DRAWN -	REVISED -					CONTRACT NO. 74250	
	PLOT SCALE = 10.0000 ' / IN.	CHECKED -	REVISED -		SCALE: / SHEET NO. OF SHEETS / STA. 401+25.00 TO STA. 402+00.00	FED. ROAD DIST. NO. 7	ILLINOIS	FED. AID PROJECT	
	PLOT DATE = 3/21/2008	DATE -	REVISED -						

SURVEY NOTE BOOK NO. PLOTTED TEMPLATE AREAS AREAS CHECKED

SURVEY NOTE BOOK NO. PLOTTED TEMPLATE AREAS AREAS CHECKED