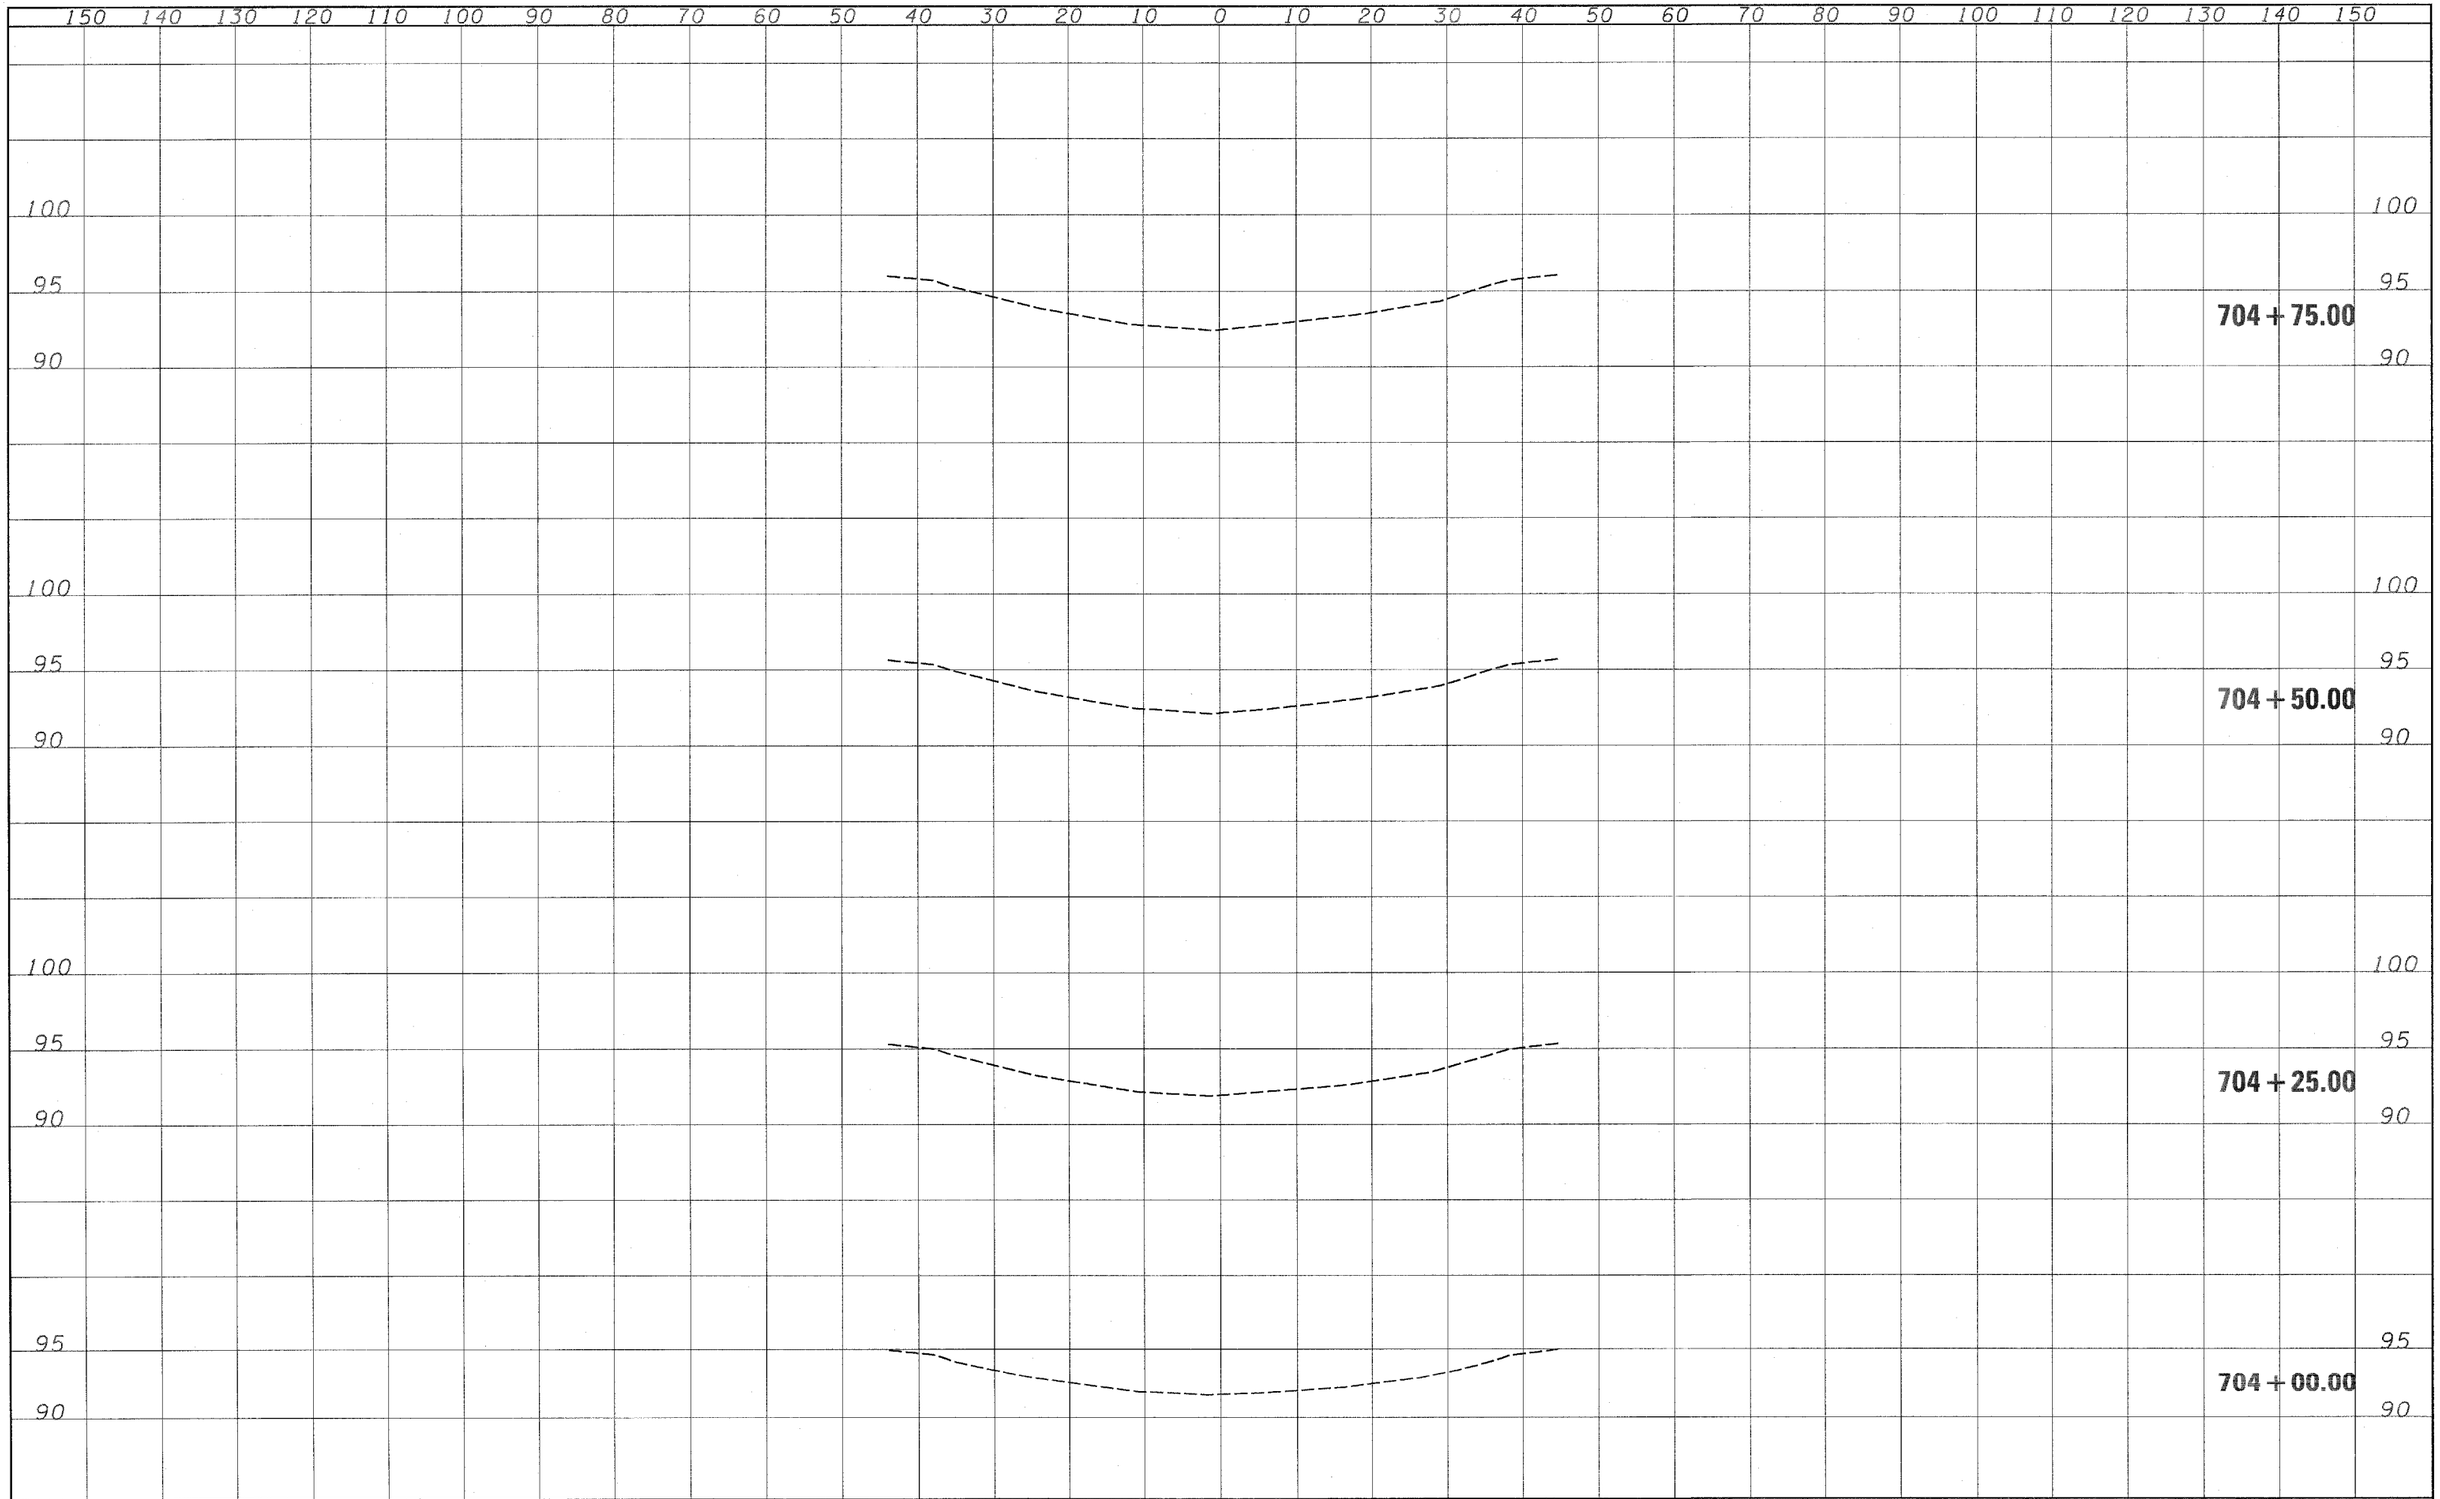

SURVEY NOTE BOOK NO.
PLOTTED
TEMPLATE
AREAS
AREAS CHECKED

SURVEY NOTE BOOK NO.
PLOTTED
TEMPLATE
AREAS
AREAS CHECKED

FILE NAME =	USER NAME = teasleyak	DESIGNED -	REVISED -
		DRAWN -	REVISED -
	PLOT SCALE = 10.0000 ' / IN.	CHECKED -	REVISED -
	PLOT DATE = 3/21/2008	DATE -	REVISED -

STATE OF ILLINOIS
DEPARTMENT OF TRANSPORTATION

S.N. 058-0073

SCALE: | SHEET NO. OF SHEETS | STA. 704+00.00 TO STA. 704+75.00

F.A.I RTE.	SECTION	COUNTY	TOTAL SHEETS	SHEET NO.
72	D7 SAFETY 2008-3	MACON	70	59
		CONTRACT NO. 74250		

FED. ROAD DIST. NO. 7 | ILLINOIS | FED. AID PROJECT