STATE OF ILLINOIS
DEPARTMENT OF TRANSPORTATION

ROUTE NO.	SECTION	COUNTY	TOTAL SHEETS	SHEET NO.
F.A.P. 304	5BR-2	CALHOUN	68	30
FED. ROAD DIST. NO. 7		ILLINOIS	FED. AID PROJECT-	

SHEET NO. 6
28 SHEETS

Contract #76948

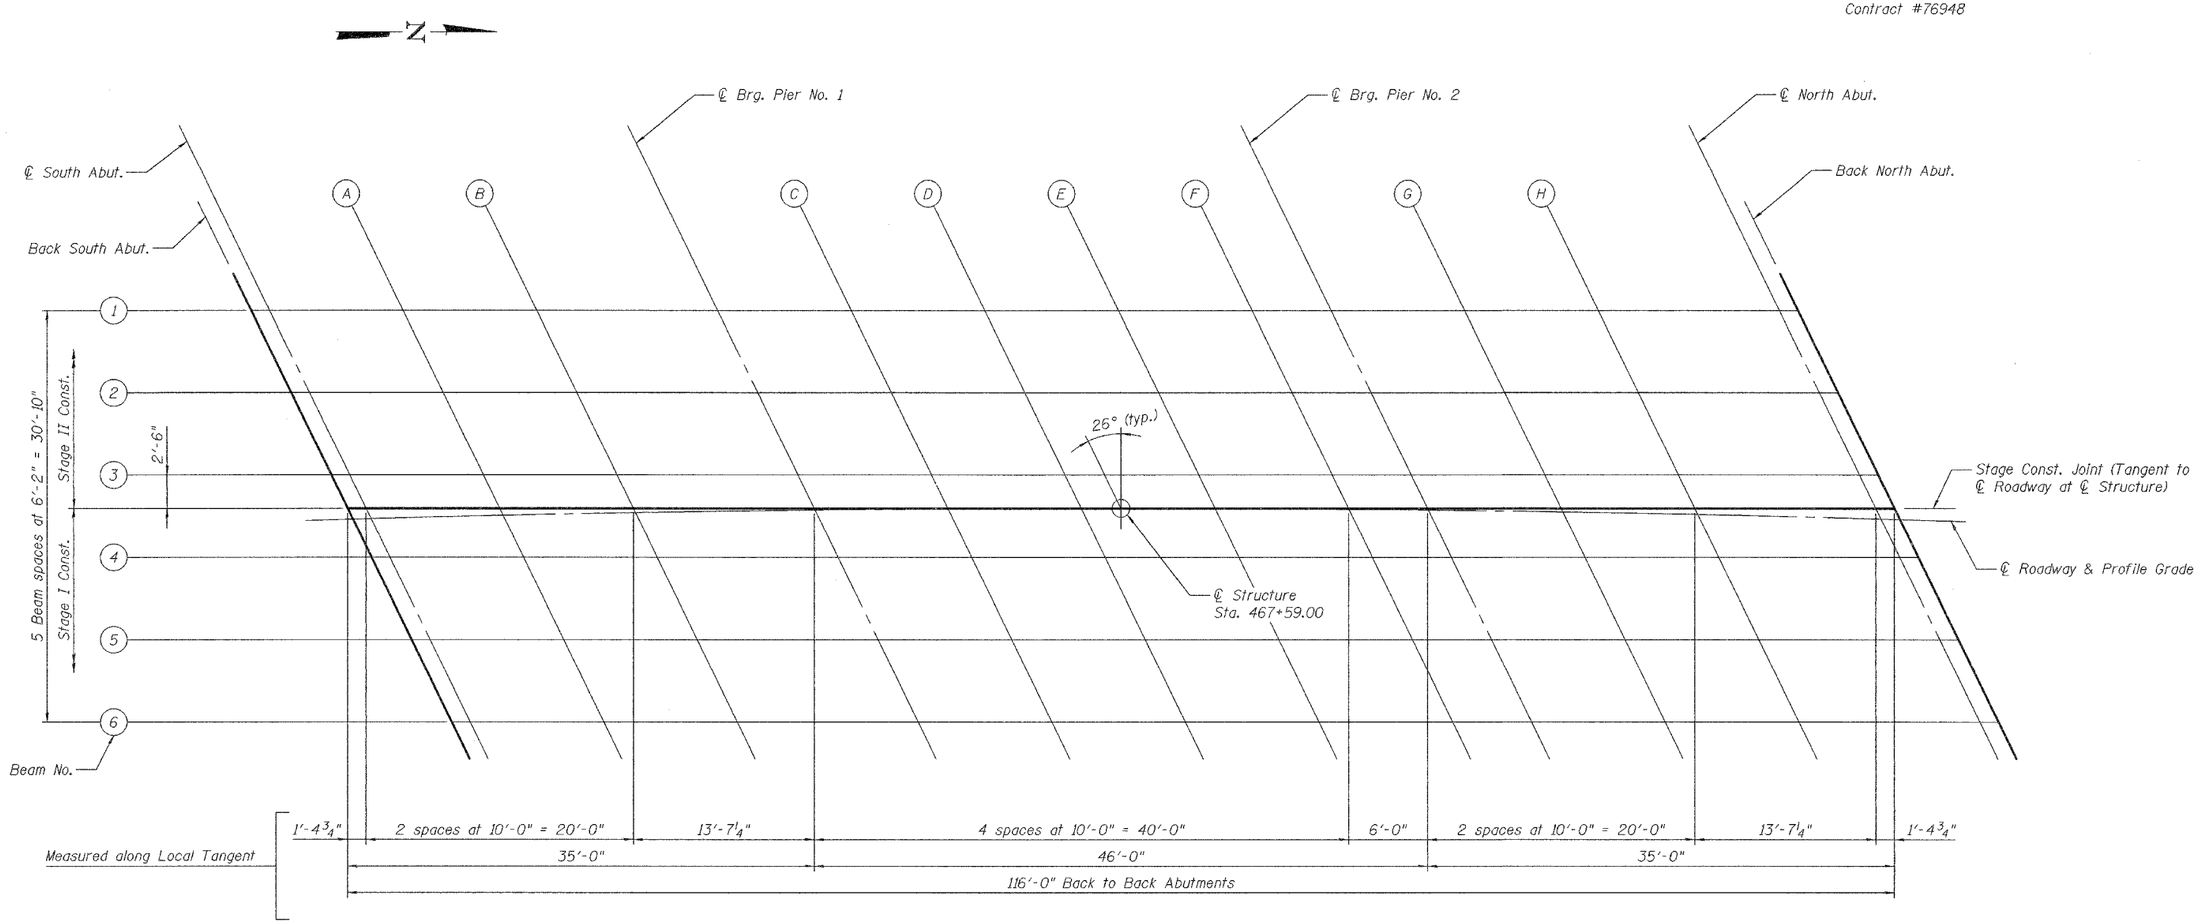

PLAN

DESIGNED	YSS
CHECKED	RLM
DRAWN	PRC
CHECKED	RLM

02/27/08

MODJESKI and MASTERS
Consulting Engineers
SINCE 1893

TOP OF SLAB ELEVATIONS
IL. ROUTE 100 OVER
CRAWFORD CREEK
F.A.P. ROUTE 304 - SECTION 5BR-2
CALHOUN COUNTY
STATION 467+59.00
STRUCTURE NO. 007-0027