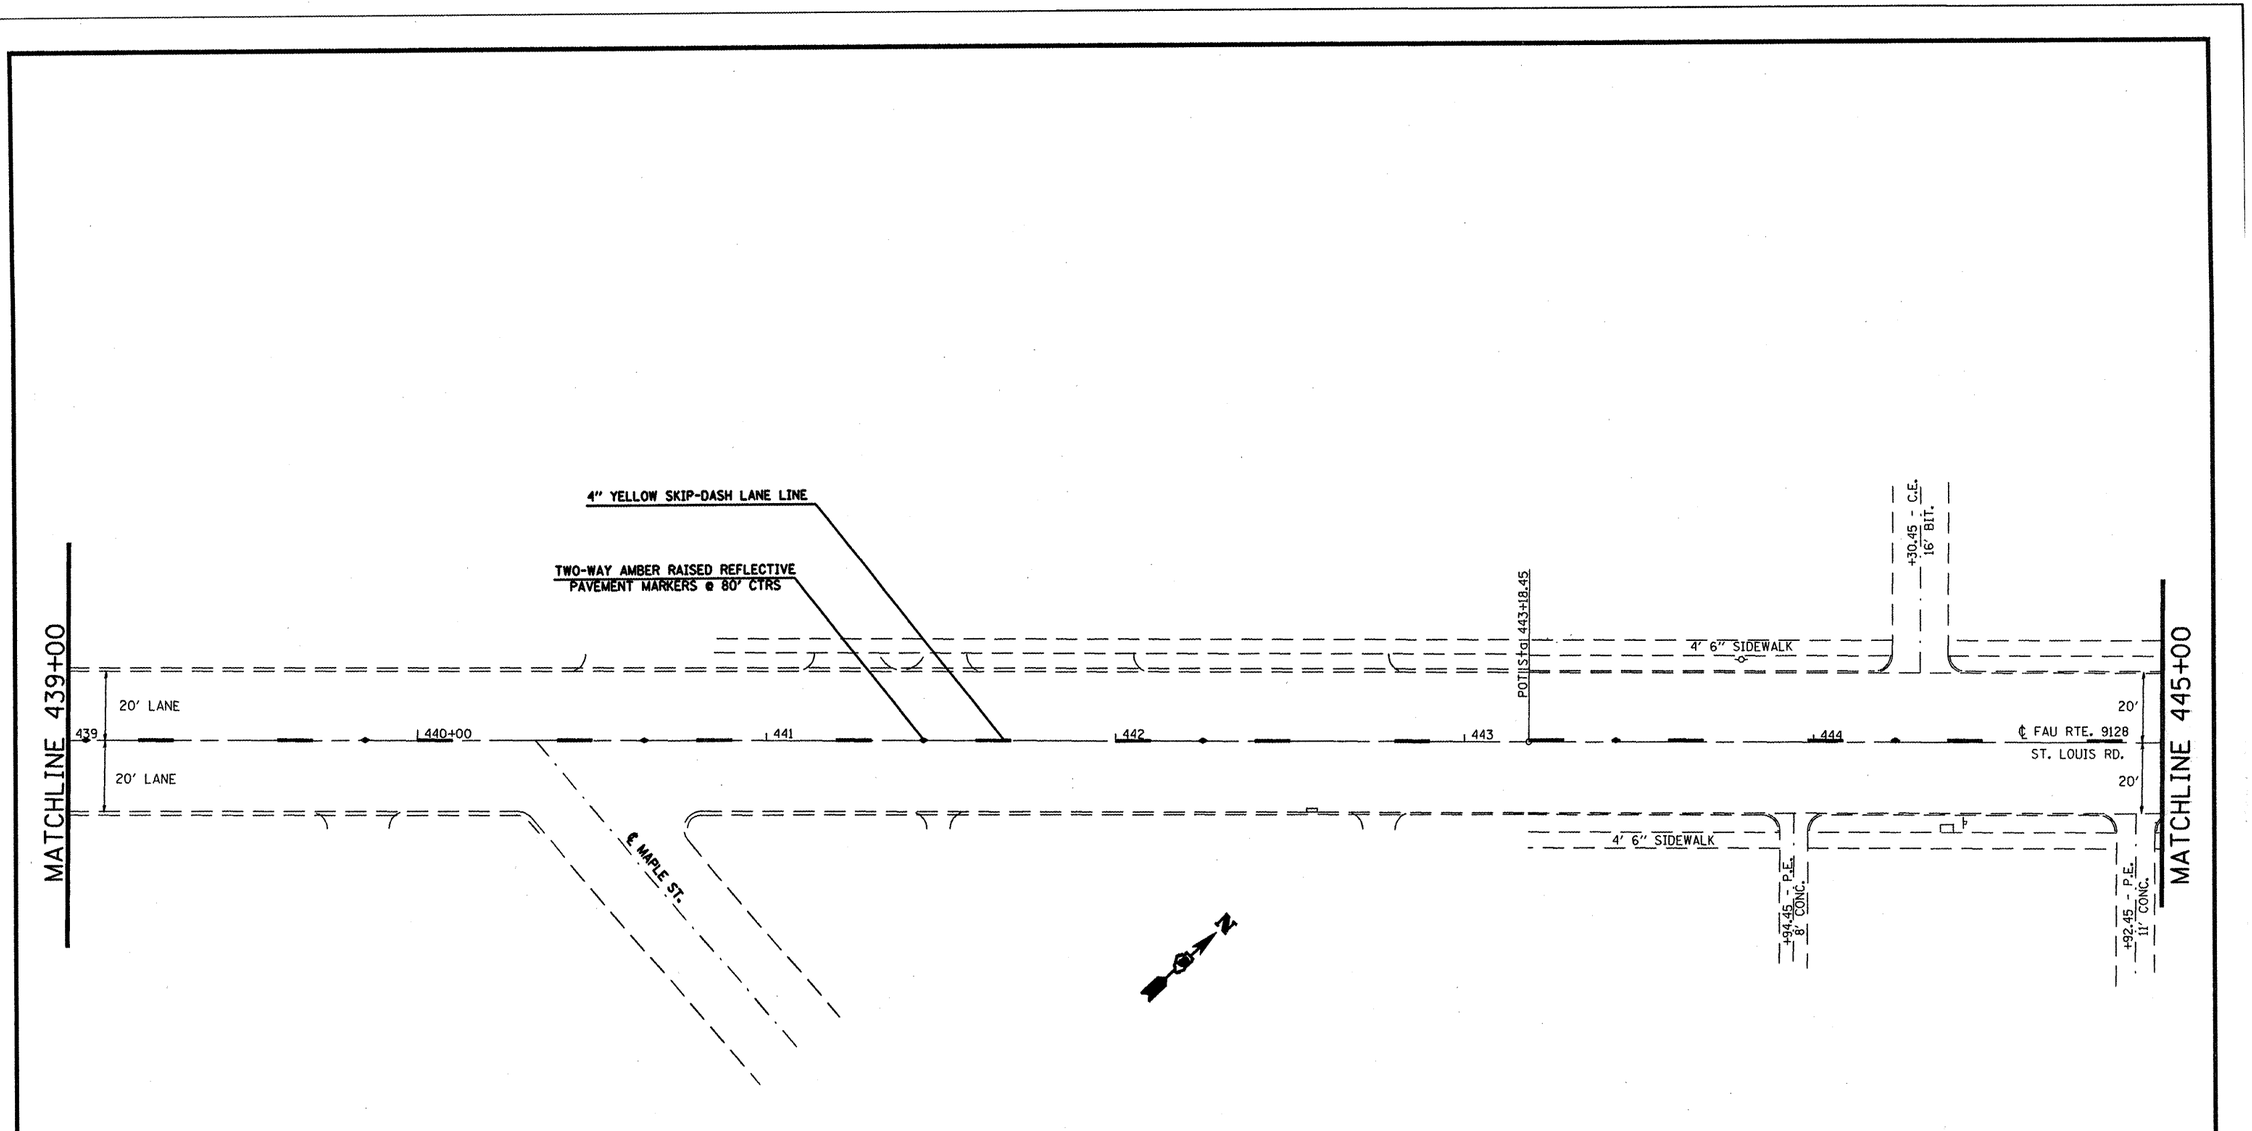

FILE NAME = ⊕FILEL⊕	USER NAME = ⊕USER⊕	DESIGNED - ___	REVISED - ___	STATE OF ILLINOIS DEPARTMENT OF TRANSPORTATION	PAVEMENT MARKING PLAN
		DRAWN - ___	REVISED - ___		
	PLOT SCALE = ⊕SCALE⊕	CHECKED - ___	REVISED - ___		
	PLOT DATE = ⊕DATE⊕	DATE - _____	REVISED - ___		SCALE: _____ SHEET NO. __ OF ___ SHEETS STA. 439+00 TO STA. 445+00

F.A.U. RTE.	SECTION	COUNTY	TOTAL SHEETS	SHEET NO.
9128	38-IRS-3	MADISON	33	31
		CONTRACT NO. 76A85		
FED. ROAD DIST. NO. _	ILLINOIS	FED. AID PROJECT		