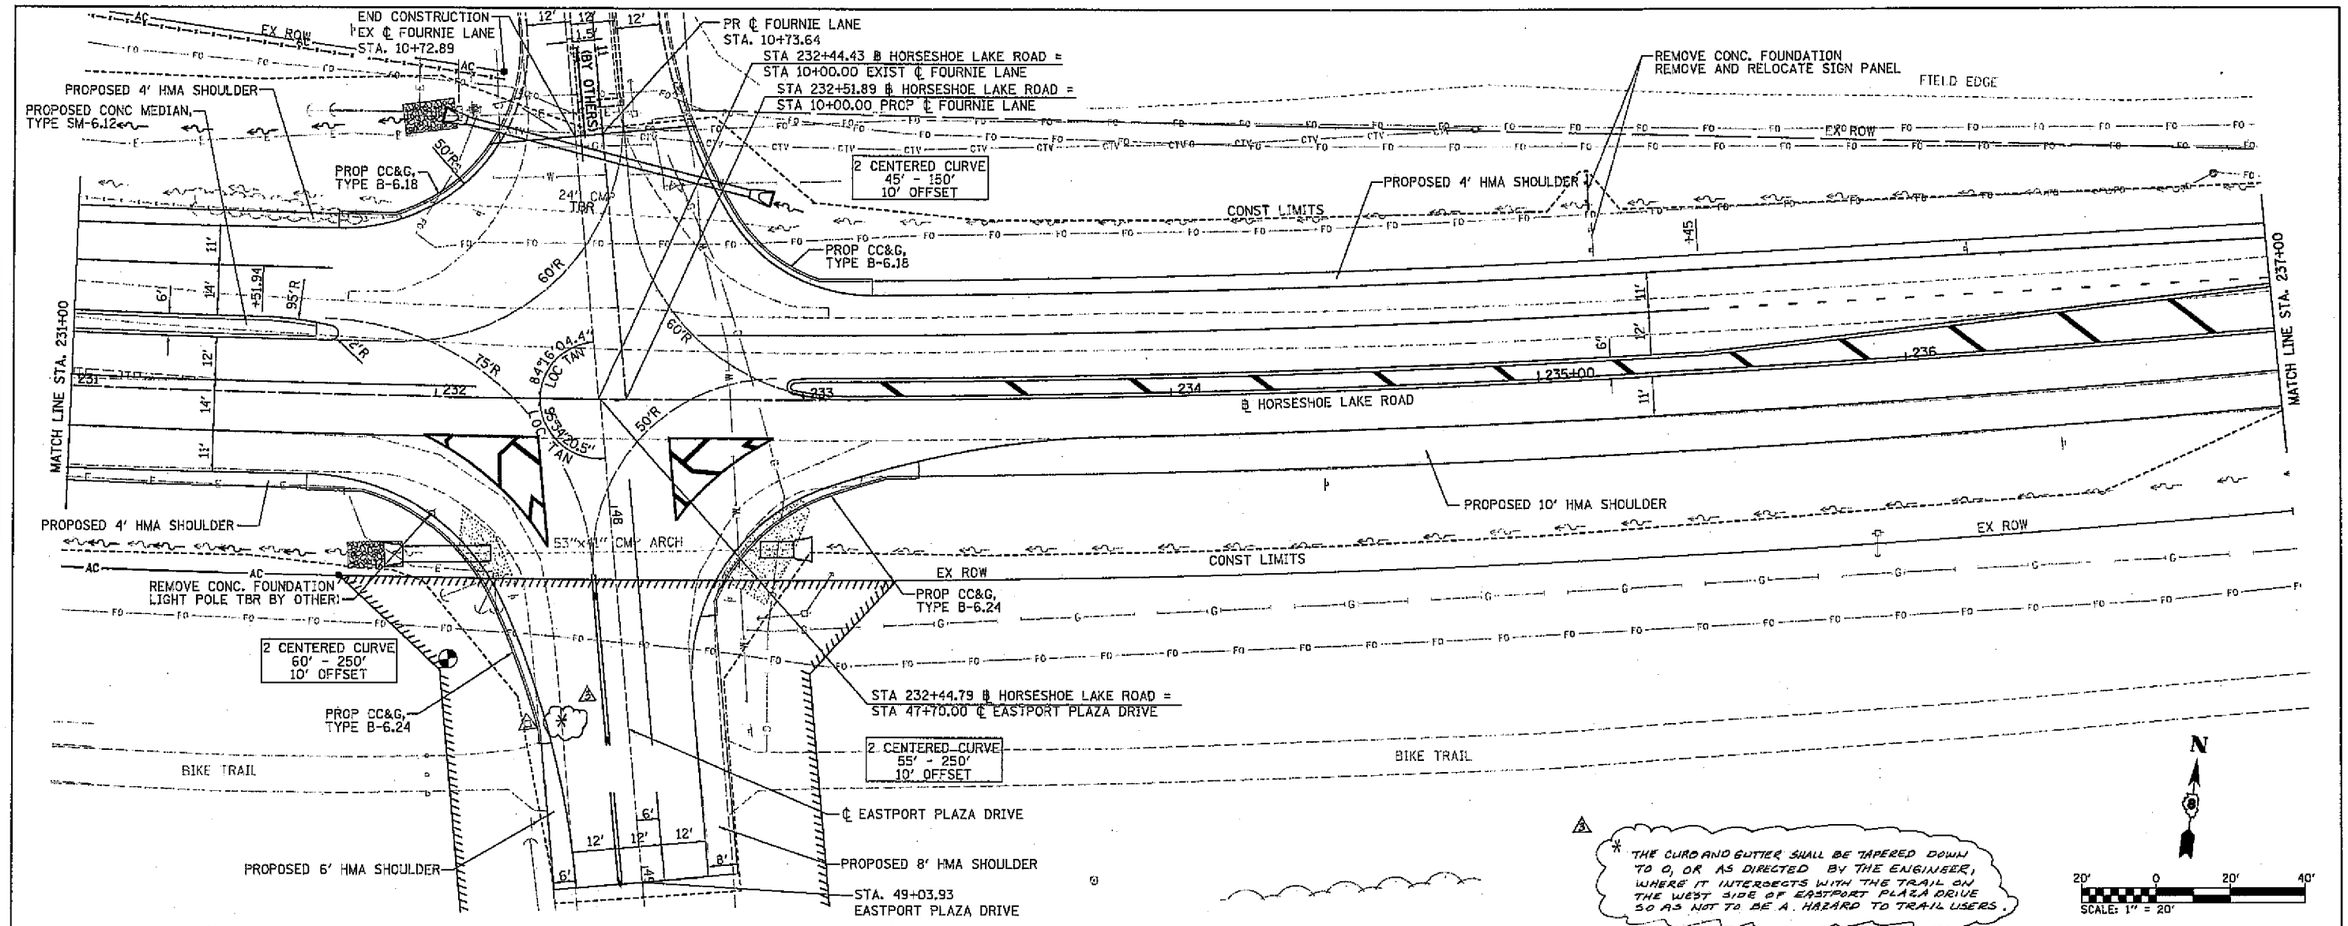

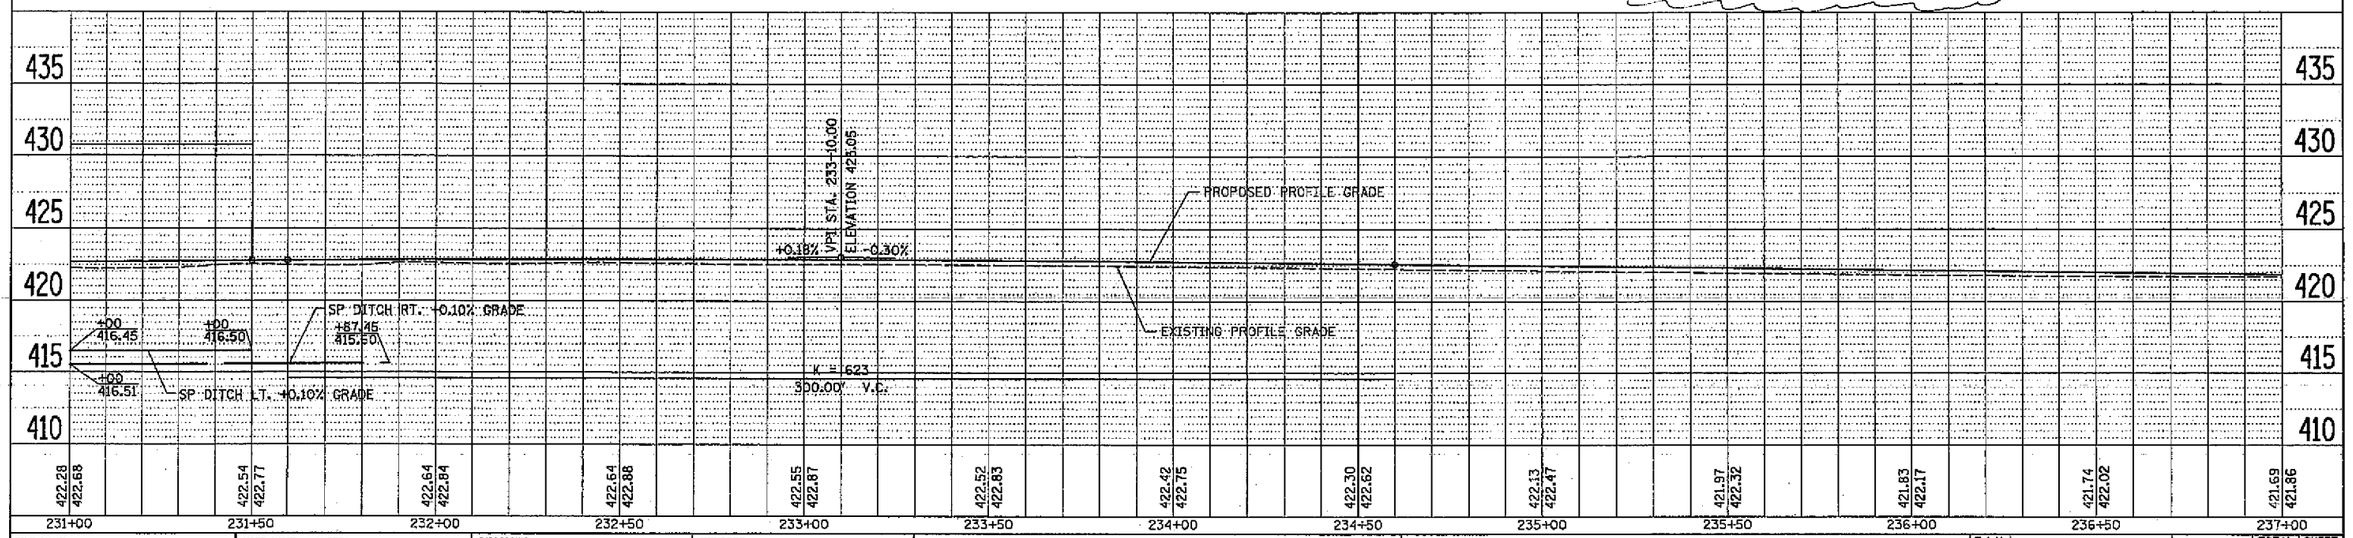

FILE NAME = H:\P\25884\Technical Production\Civil\W017	USER NAME = $USER$	DESIGNED -	REVISED -
	Microstation\Plnoe2b.dgn	DRAWN -	REVISED -
	PLOT SCALE = 20.0000 ' / IN.	CHECKED -	REVISED -
	PLOT DATE = 3/14/2008	DATE -	REVISED -

STATE OF ILLINOIS
DEPARTMENT OF TRANSPORTATION

HORSESHOE LAKE ROAD
PLAN & PROFILE SHEETS 5 Rev. 6-6-08

SCALE: 1" = 20' | SHEET NO. 2 OF 3 SHEETS | STA. 231+00.00 TO STA. 237+00.00

F.A.U. RTE.	SECTION	COUNTY	TOTAL SHEETS	SHEET NO.
9111	73-15TS	MADISON	64	14
		CONTRACT NO. 76822		
FED. ROAD DIST. NO.	ILLINOIS	FED. AID PROJECT		

NOTE BOOK NO. — GRADES CHECKED ALIGNMENT CHECKED STRUCTURE (STATING CKD)