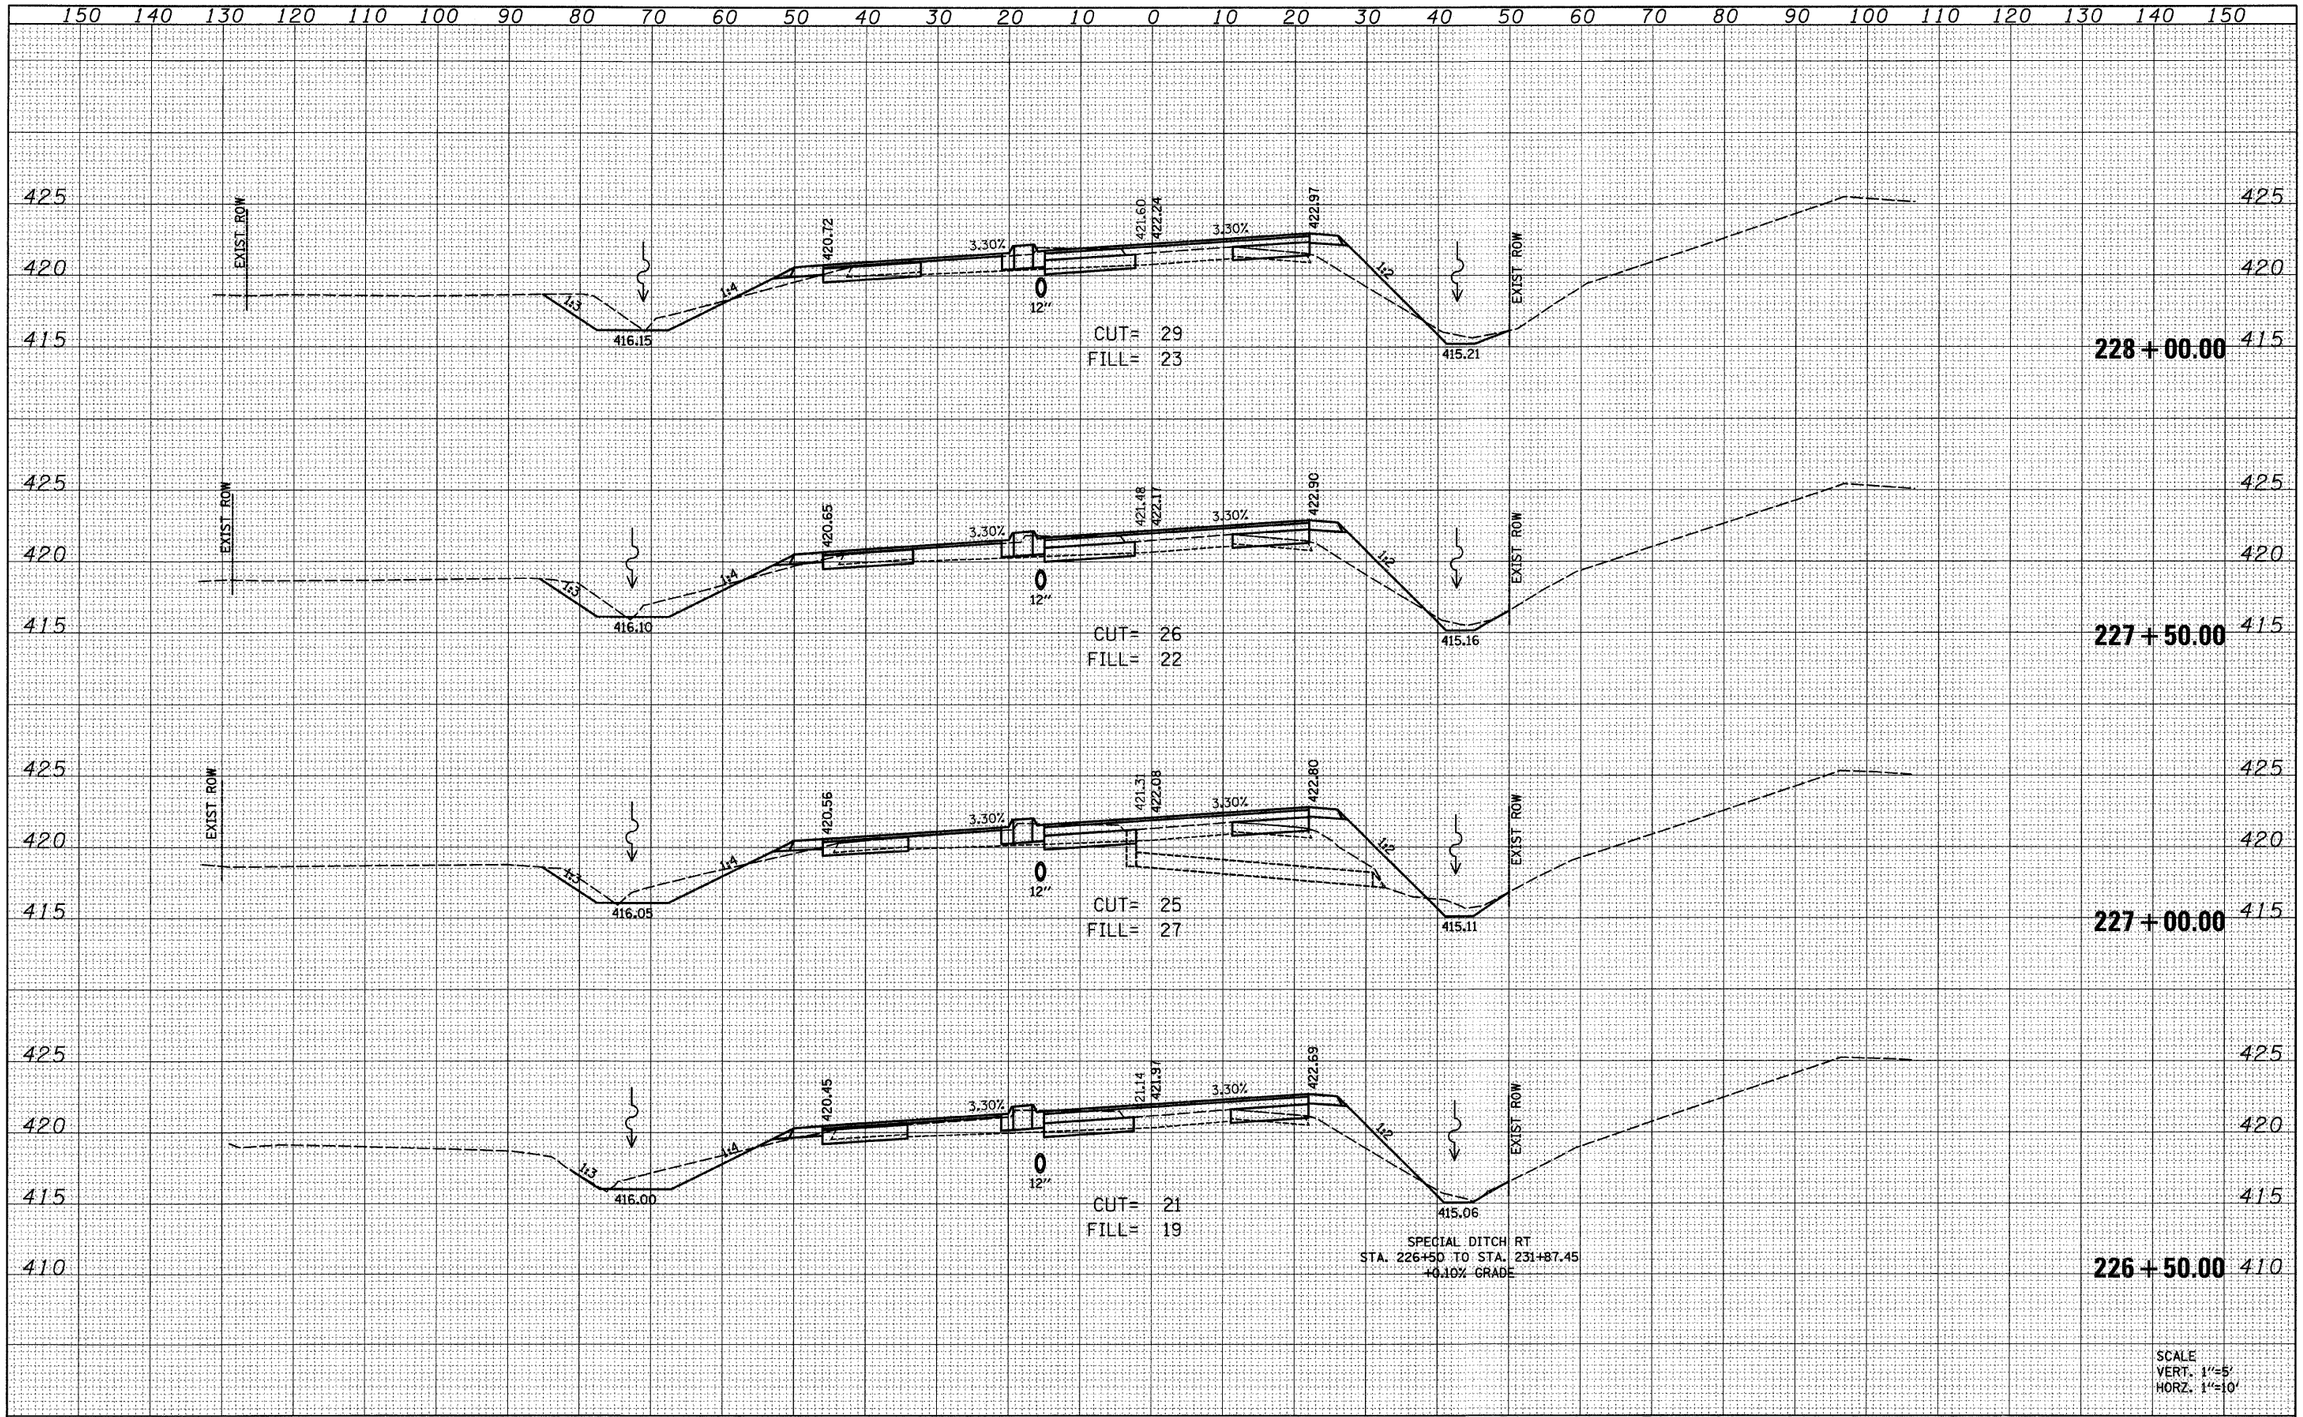

FINAL SURVEY		BY	DATE
NOTE BOOK	SURVEYED		
	PLOTTED		
	TEMPLATE		
	AREAS		
NO.	AREAS CHECKED		

ORIGINAL SURVEY		BY	DATE
NOTE BOOK	SURVEYED		
	PLOTTED		
	TEMPLATE		
	AREAS		
NO.	AREAS CHECKED		

FILE NAME =
H:\P\25024\Technical Production\Civil\W017\Microstation\xsshtmloa2.dgn

USER NAME = $USER$	DESIGNED -	REVISED -	
	DRAWN -	REVISED -	
PLOT SCALE = 10.0000 ' / IN.	CHECKED -	REVISED -	
PLOT DATE = 3/14/2008	DATE -	REVISED -	

STATE OF ILLINOIS
DEPARTMENT OF TRANSPORTATION

CROSS SECTIONS HORSESHOE LAKE ROAD

SCALE: | SHEET NO. 2 OF 10 SHEETS | STA. 226+50.00 TO STA. 228+00.00

F.A.U RTE.	SECTION	COUNTY	TOTAL SHEETS	SHEET NO.
9111	75-15TS	MADISON	64	56
		CONTRACT NO. 76B22		

FED. ROAD DIST. NO. | ILLINOIS | FED. AID PROJECT