CONTRACT NO. 78027

FAP RTE	SECTION	COUNTY	TOTAL SHEETS	SHEET NO.
782	110BR-1	WHITE	73	9
STA. 82+00		TO STA. 88+50		
FED. ROAD DIST. NO.	ILLINOIS	FED. AID PROJECT AID		

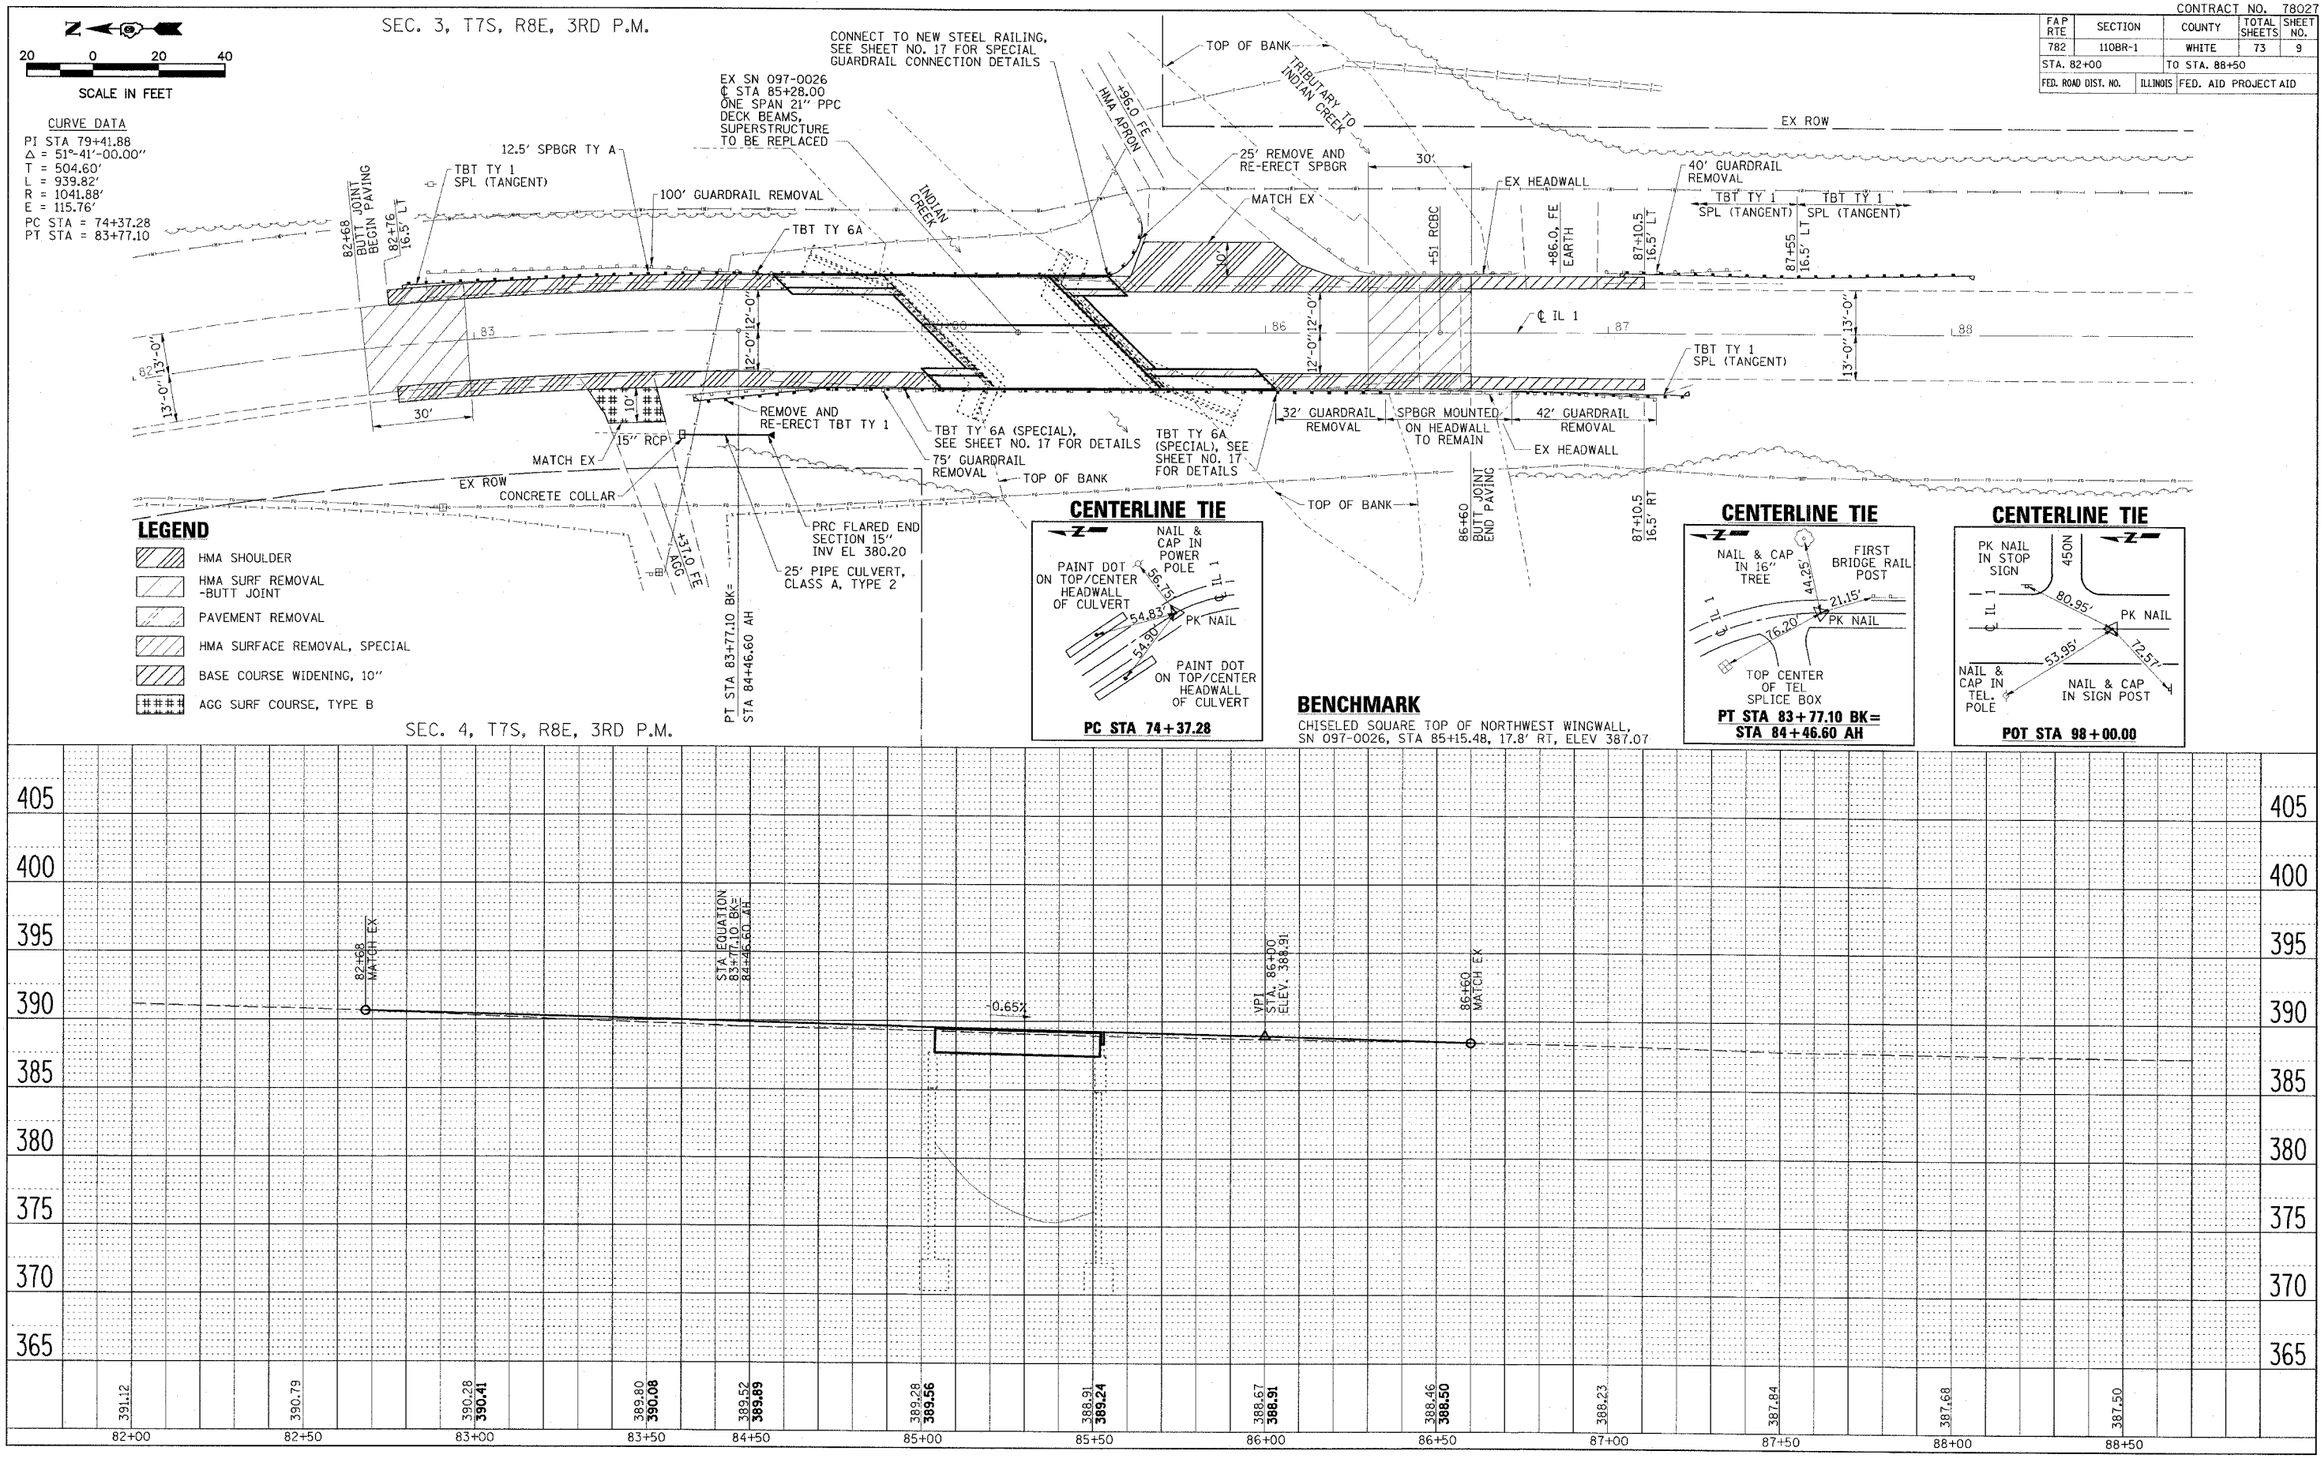

FAP RTE 782 (IL ROUTE 1) PLAN & PROFILE
STA 82+00 TO STA 88+50