CONTRACT NO. 78027

FAP RTE	SECTION	COUNTY	TOTAL SHEETS	SHEET NO.
776	115BR-1	HAMILTON	73	37
STA.		TO STA.		
FED. ROAD DIST. NO.	ILLINOIS	FED. AID PROJECT AID		

STATE OF ILLINOIS
DEPARTMENT OF TRANSPORTATION

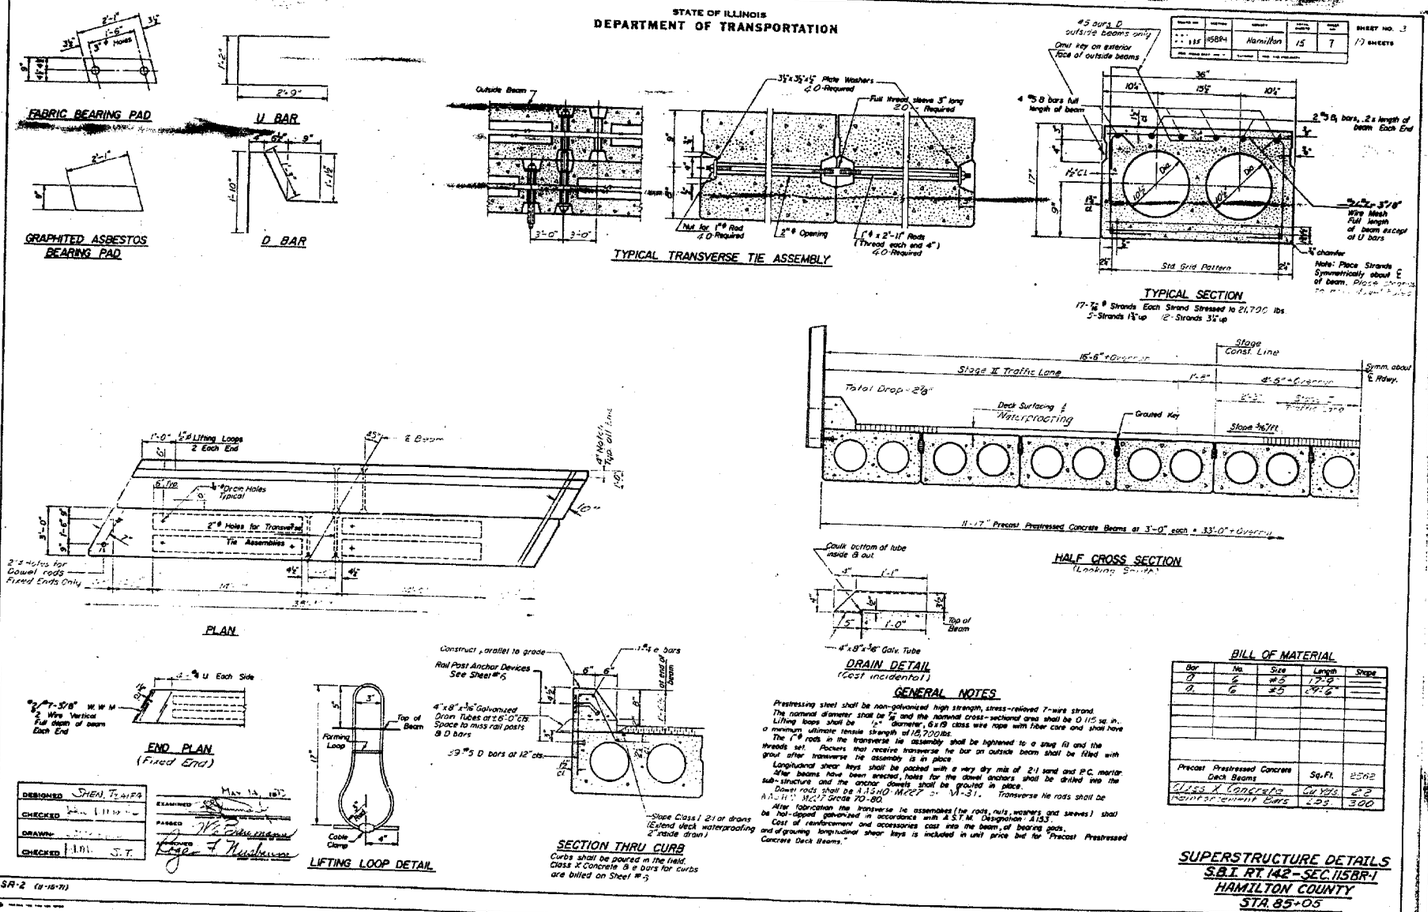

SUPERSTRUCTURE DETAILS
S.B.I. RT. 142 - SEC. 115BR-1
HAMILTON COUNTY
STA. 85+05

ESCA CONSULTANTS, INC.

DESIGNED BY:	DAJ	09/07
DRAWN BY:	HAS	09/07
CHECKED BY:	ELH	01/08
APPROVED BY:	RDP	01/08

FOR INFORMATION ONLY

EXISTING STRUCTURE PLANS
FAP RTE 776 (IL 142)
SECTION 115BR-1
HAMILTON COUNTY