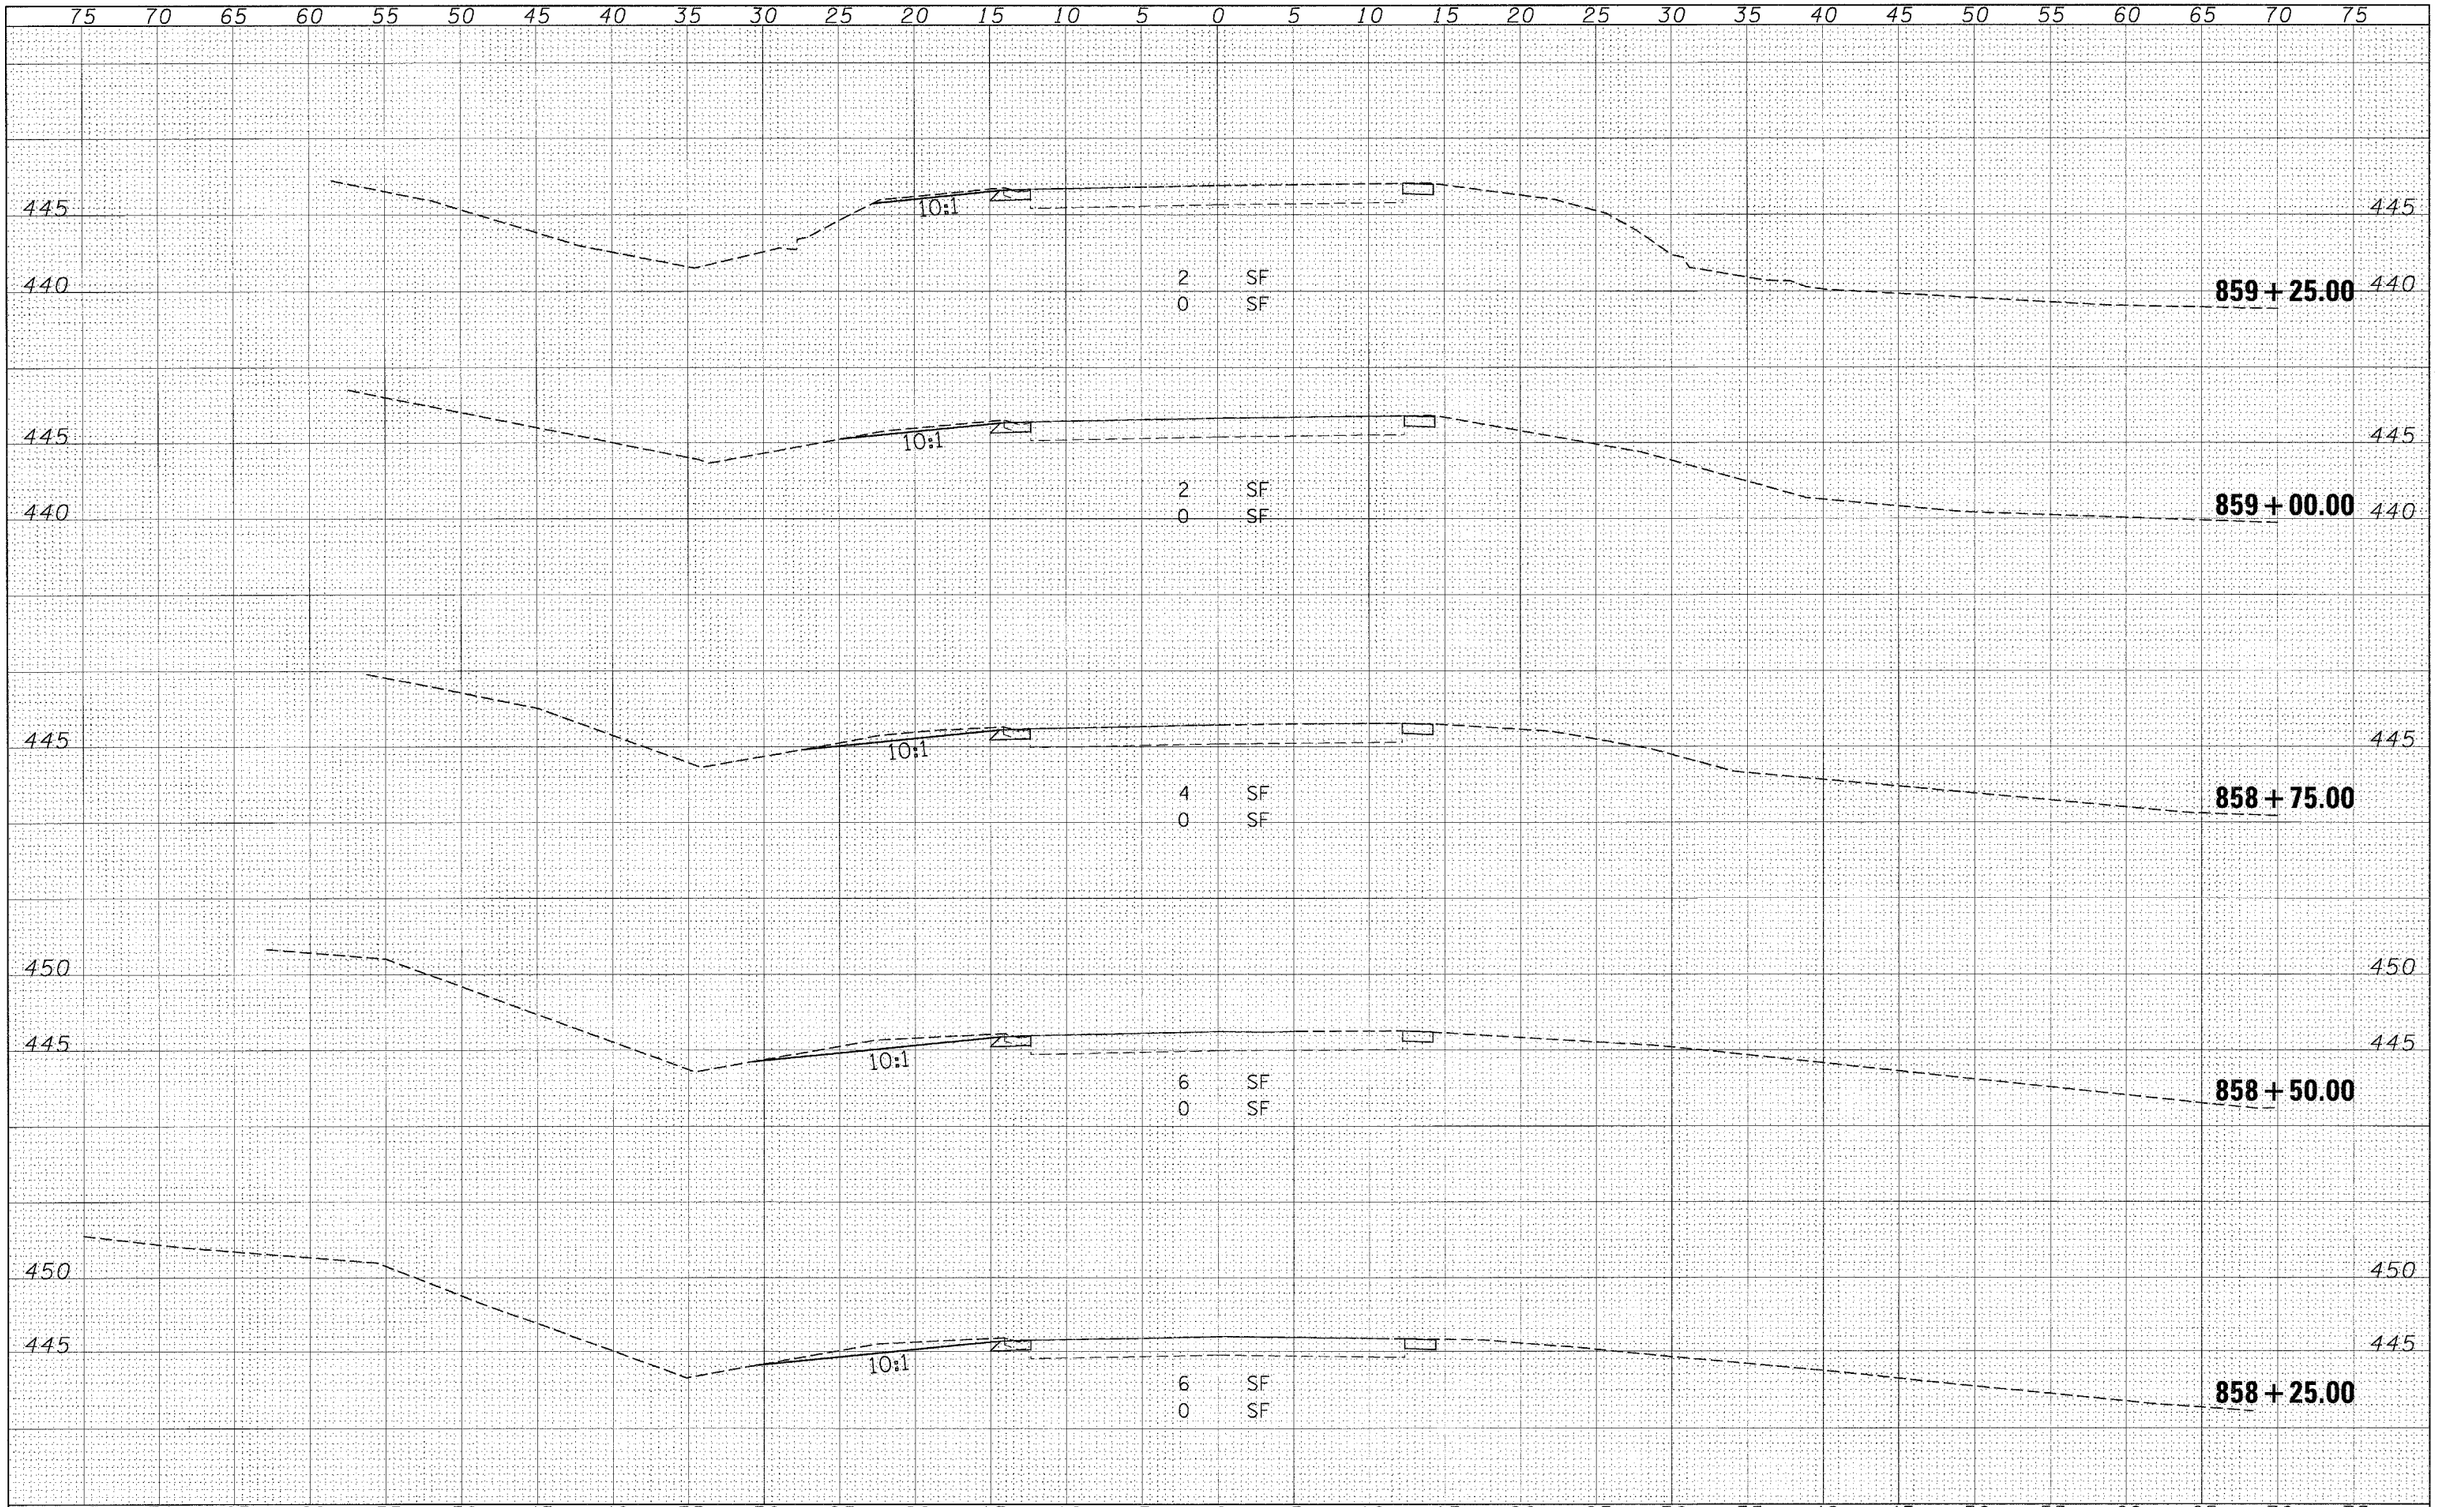

FINAL SURVEY	BY	DATE
SURVEYED		
PLOTTED		
TEMPLATE		
AREAS		
AREAS CHECKED		
NOTE BOOK		
NO.		

ORIGINAL SURVEY	BY	DATE
SURVEYED		
PLOTTED		
TEMPLATE		
AREAS		
AREAS CHECKED		
NOTE BOOK		
NO.		

FILE NAME =
c:\projects\d901907\xs-sheets.m32

USER NAME = thomashf	DESIGNED -	REVISED -
	DRAWN -	REVISED -
PLOT SCALE = 5.0000 ' / IN.	CHECKED -	REVISED -
PLOT DATE = 3/18/2008	DATE -	REVISED -

STATE OF ILLINOIS
DEPARTMENT OF TRANSPORTATION

CROSS SECTIONS – LOCATION 7

SCALE: | SHEET NO. OF SHEETS | STA. 858+25.00 TO STA. 859+25.00

F.A.P. RTE.	SECTION	COUNTY	TOTAL SHEETS	SHEET NO.
881	D9 SAFETY FY08-1	VARIOUS	64	54
		CONTRACT NO. 78038		

FED. ROAD DIST. NO. | ILLINOIS | FED. AID PROJECT