F.A.I. RTE.	SECTION	COUNTY	TOTAL SHEETS	SHEET NO.
57	*	ALEXANDER, IL MISSISSIPPI, MO	67	5
FED. ROAD DIST. NO. 7		ILLINOIS		
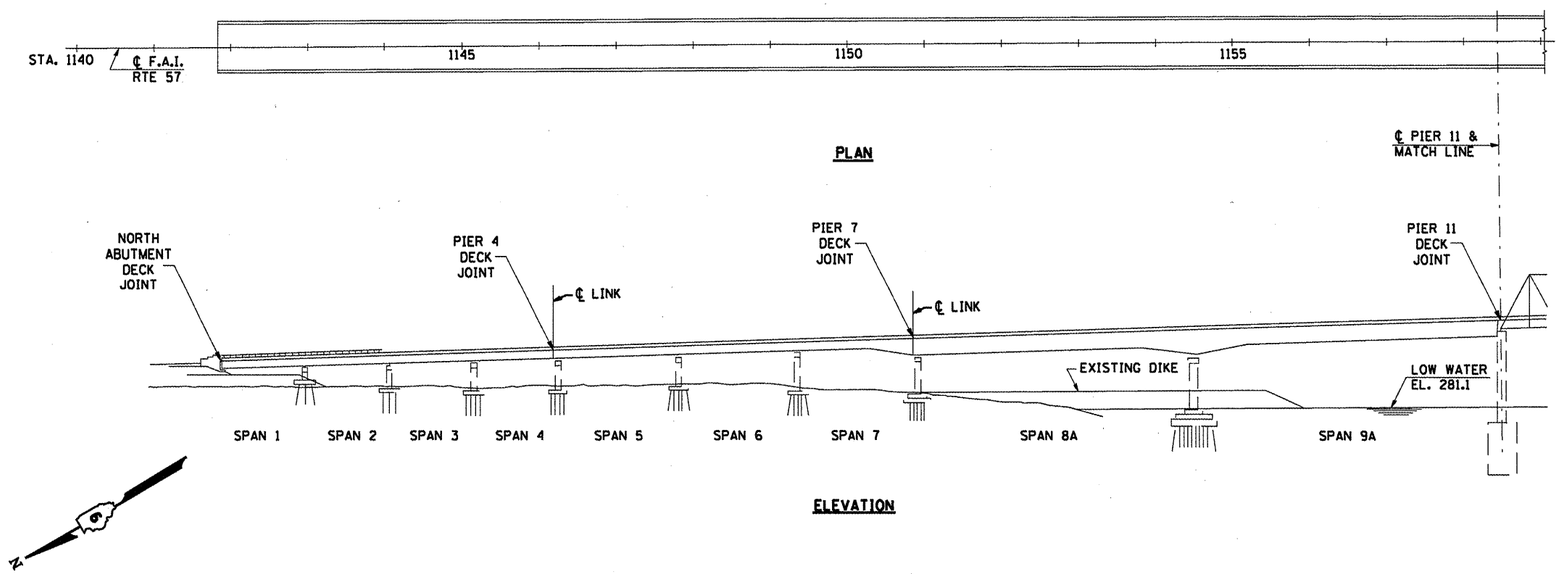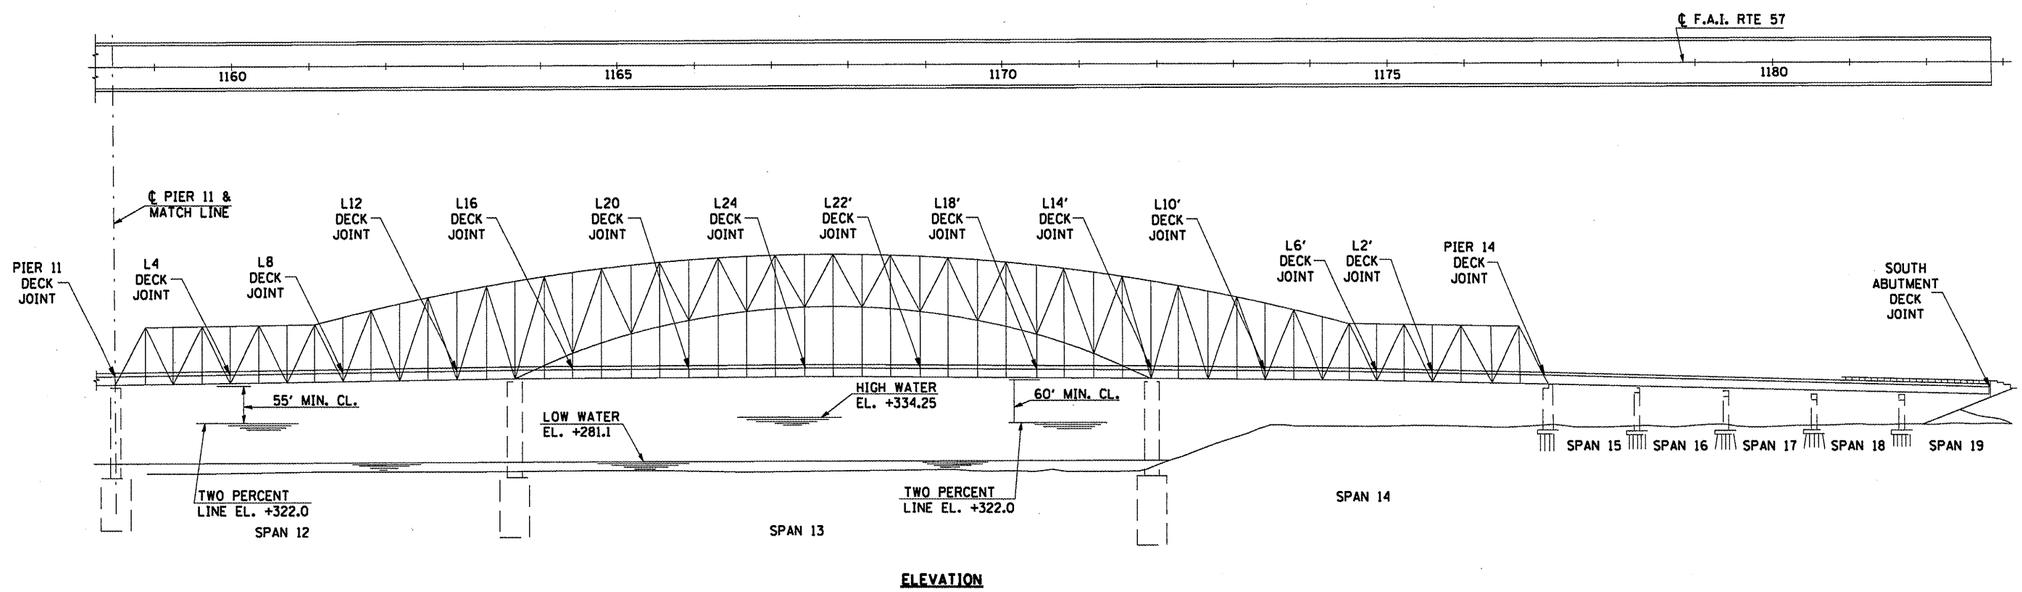
*(02-1B-1) P-1
CONTRACT NO. 78040