C.H.	SECTION	COUNTY	TOTAL SHEETS	SHEET NO.
23	06-00414-00 BR	WINNEBAGO	10	5
STA. 14+30		TO STA. 16+67		
FED. ROAD DIST. NO.	ILLINOIS	FED. AID PROJECT		

CONTRACT: 85433

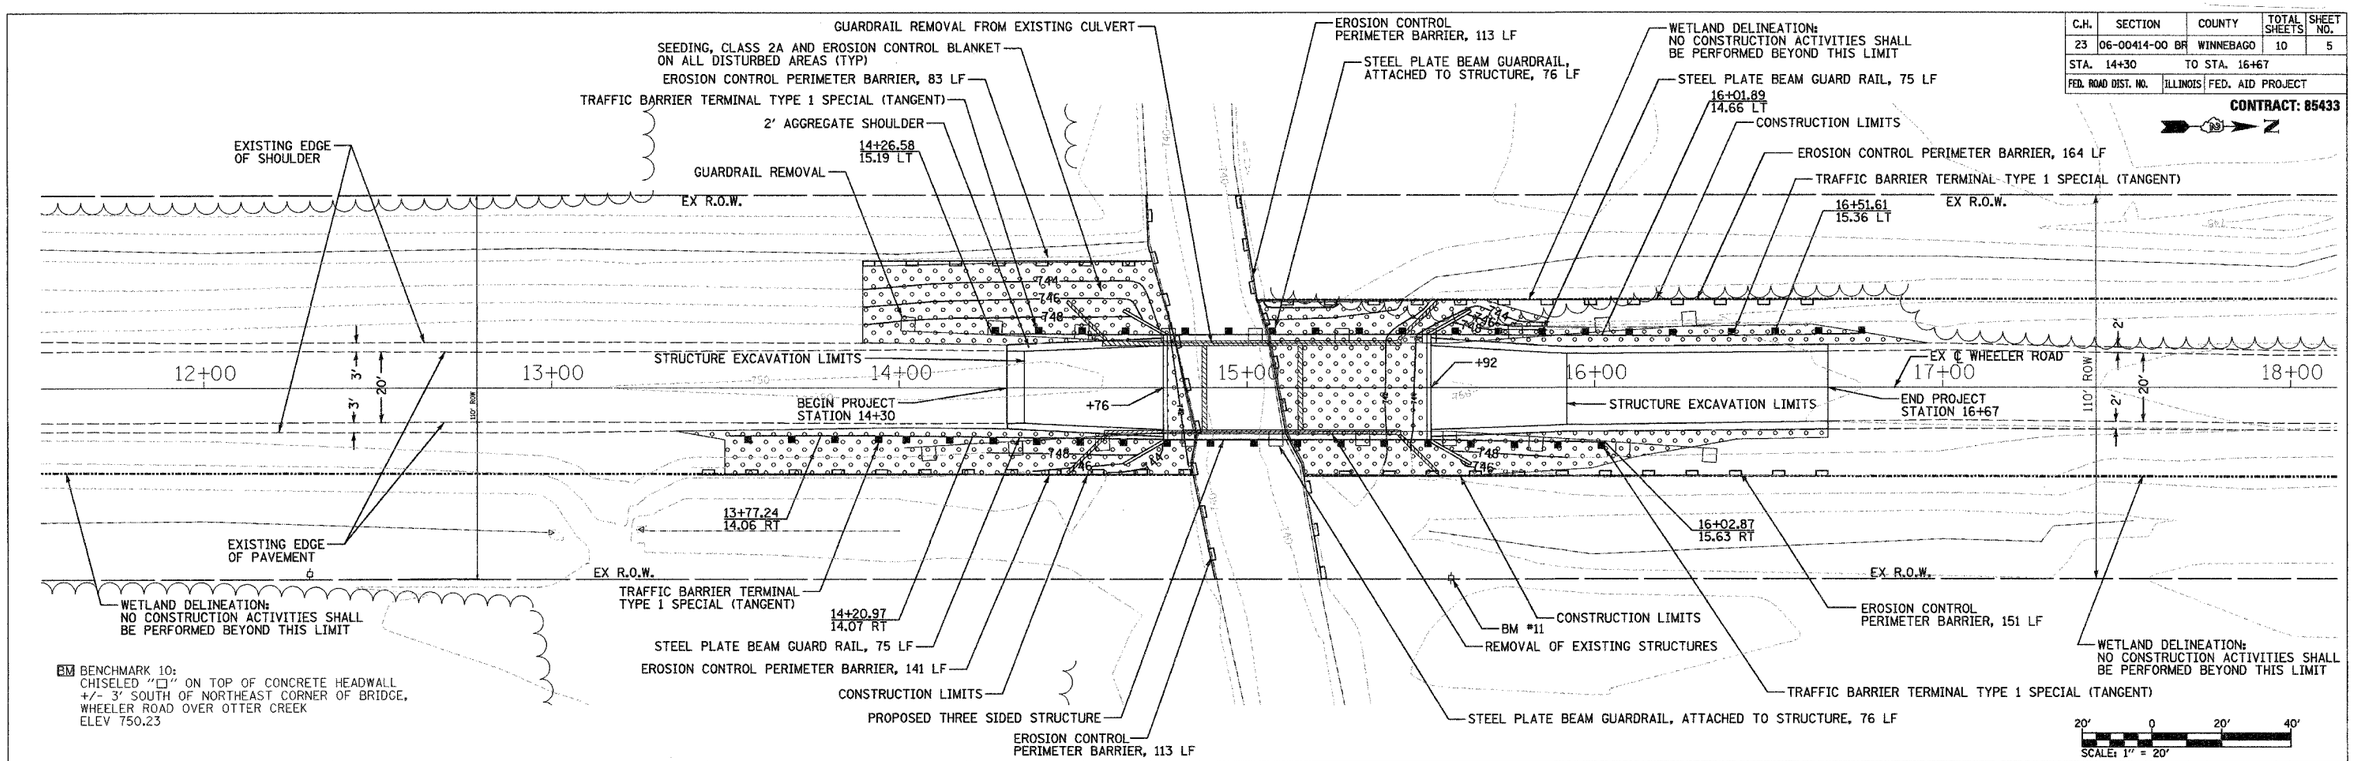

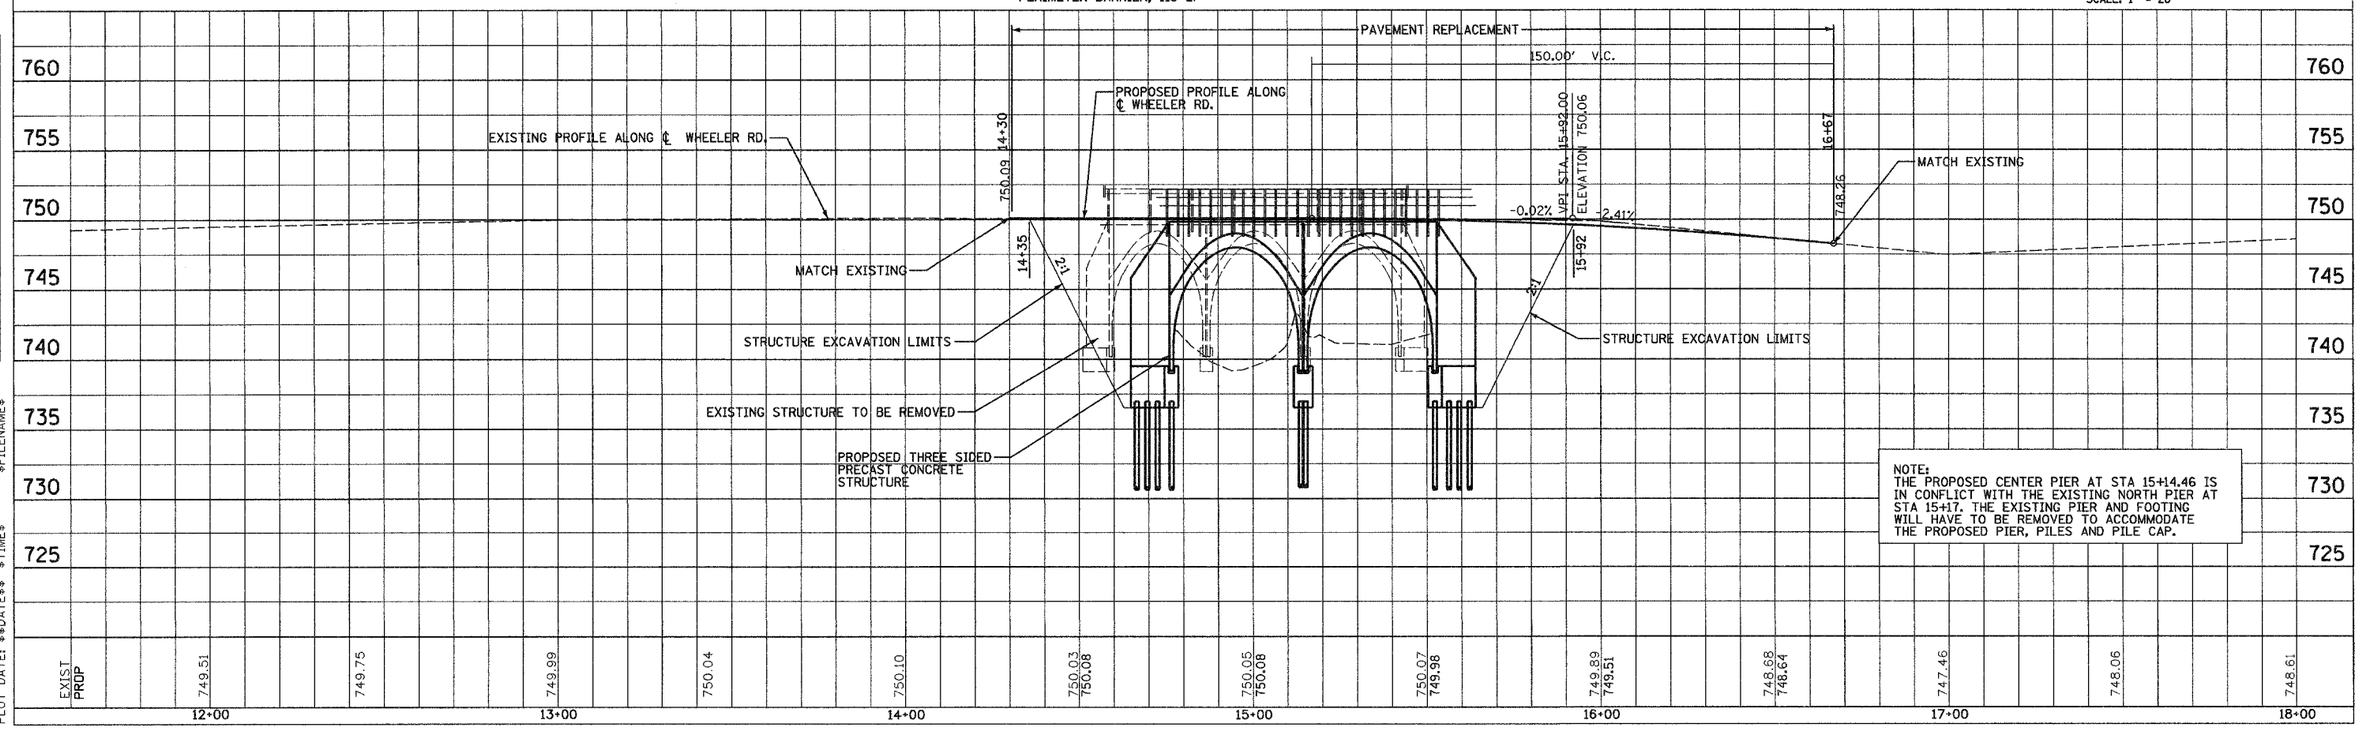

NOTE:
THE PROPOSED CENTER PIER AT STA 15+14.46 IS IN CONFLICT WITH THE EXISTING NORTH PIER AT STA 15+17. THE EXISTING PIER AND FOOTING WILL HAVE TO BE REMOVED TO ACCOMMODATE THE PROPOSED PIER, PILES AND PILE CAP.

PLAN — SURVEYED / PLOTTED / ALIGNMENT CHECKED / GRADES CHECKED / CADD FILE NAME ENTERED — NOTE BOOK NO. — BY — DATE

PROFILE — SURVEYED / PLOTTED / GRADES CHECKED / STRUCTURE DATA/RS CHKD — NOTE BOOK NO. — BY — DATE

$FILENAME$

PLOT DATE: $$DATE$$ $TIME$

WHEELER ROAD PLAN AND PROFILE