85435

Construction Stage 1
Traffic Control Signs
(see legend on construction staging sheet)

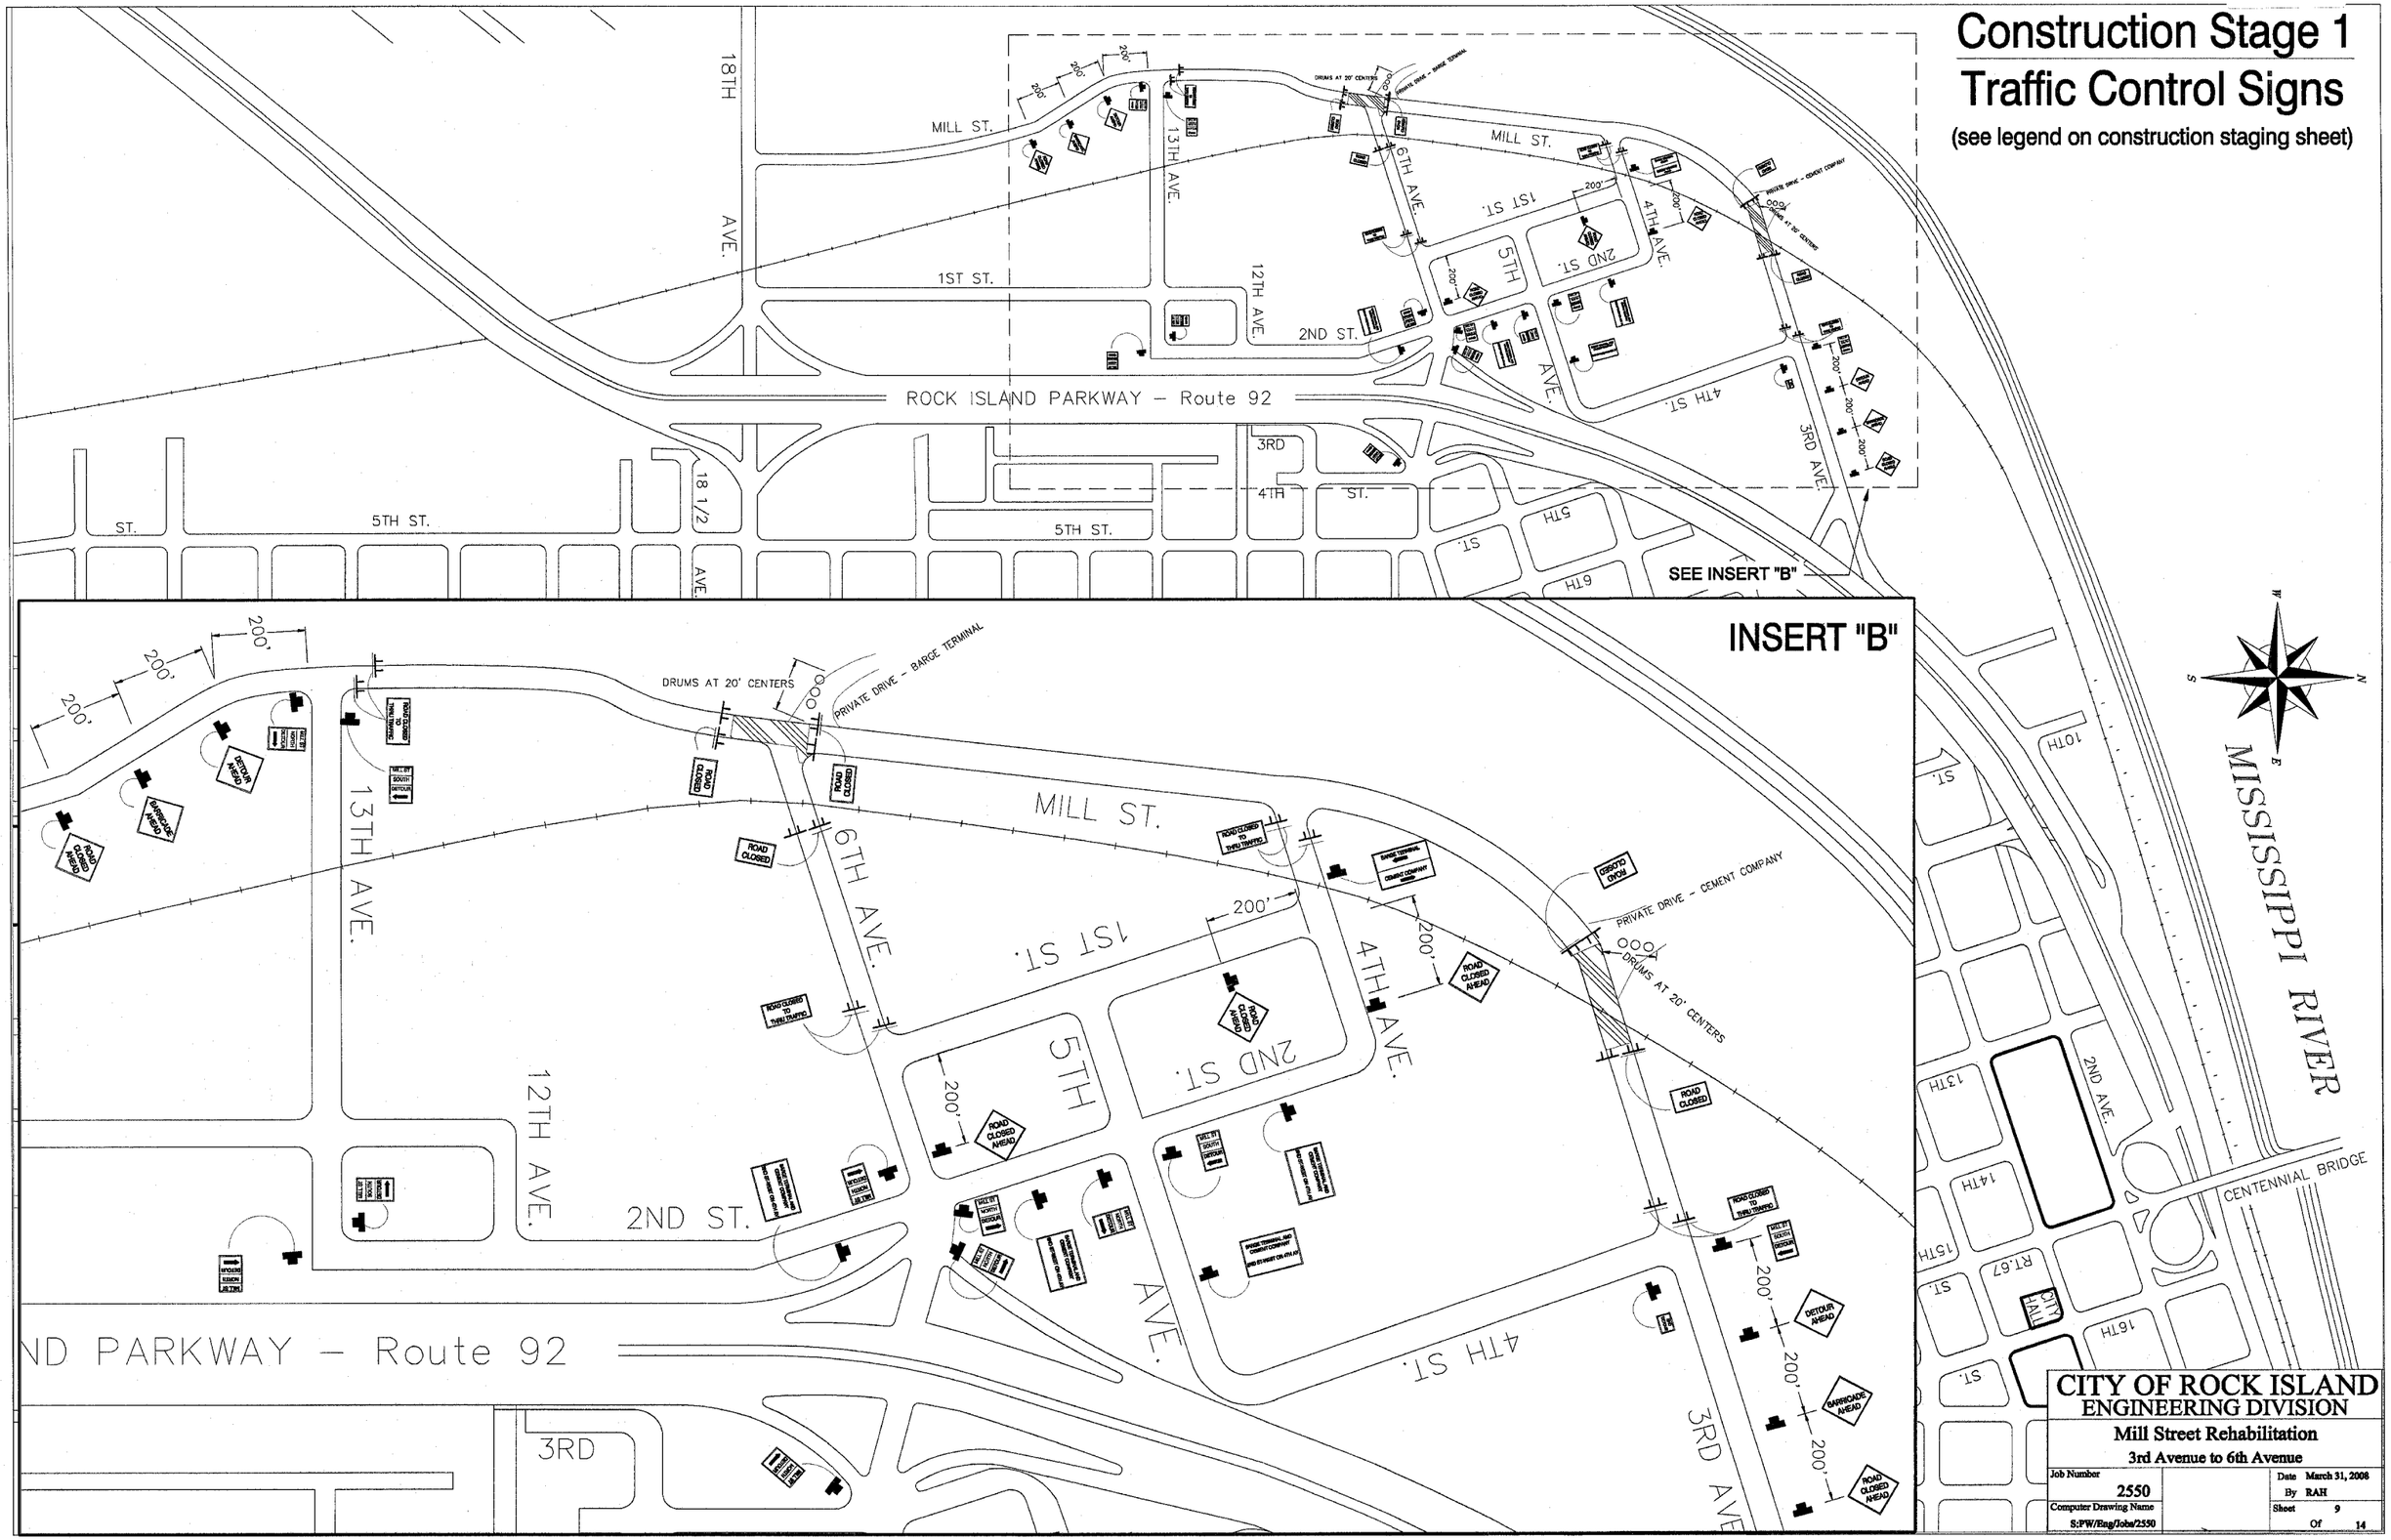

CITY OF ROCK ISLAND ENGINEERING DIVISION		
Mill Street Rehabilitation 3rd Avenue to 6th Avenue		
Job Number 2550		Date March 31, 2008 By RAH
Computer Drawing Name S:PW/Eng/Jobs/2550		Sheet 9 Of 14