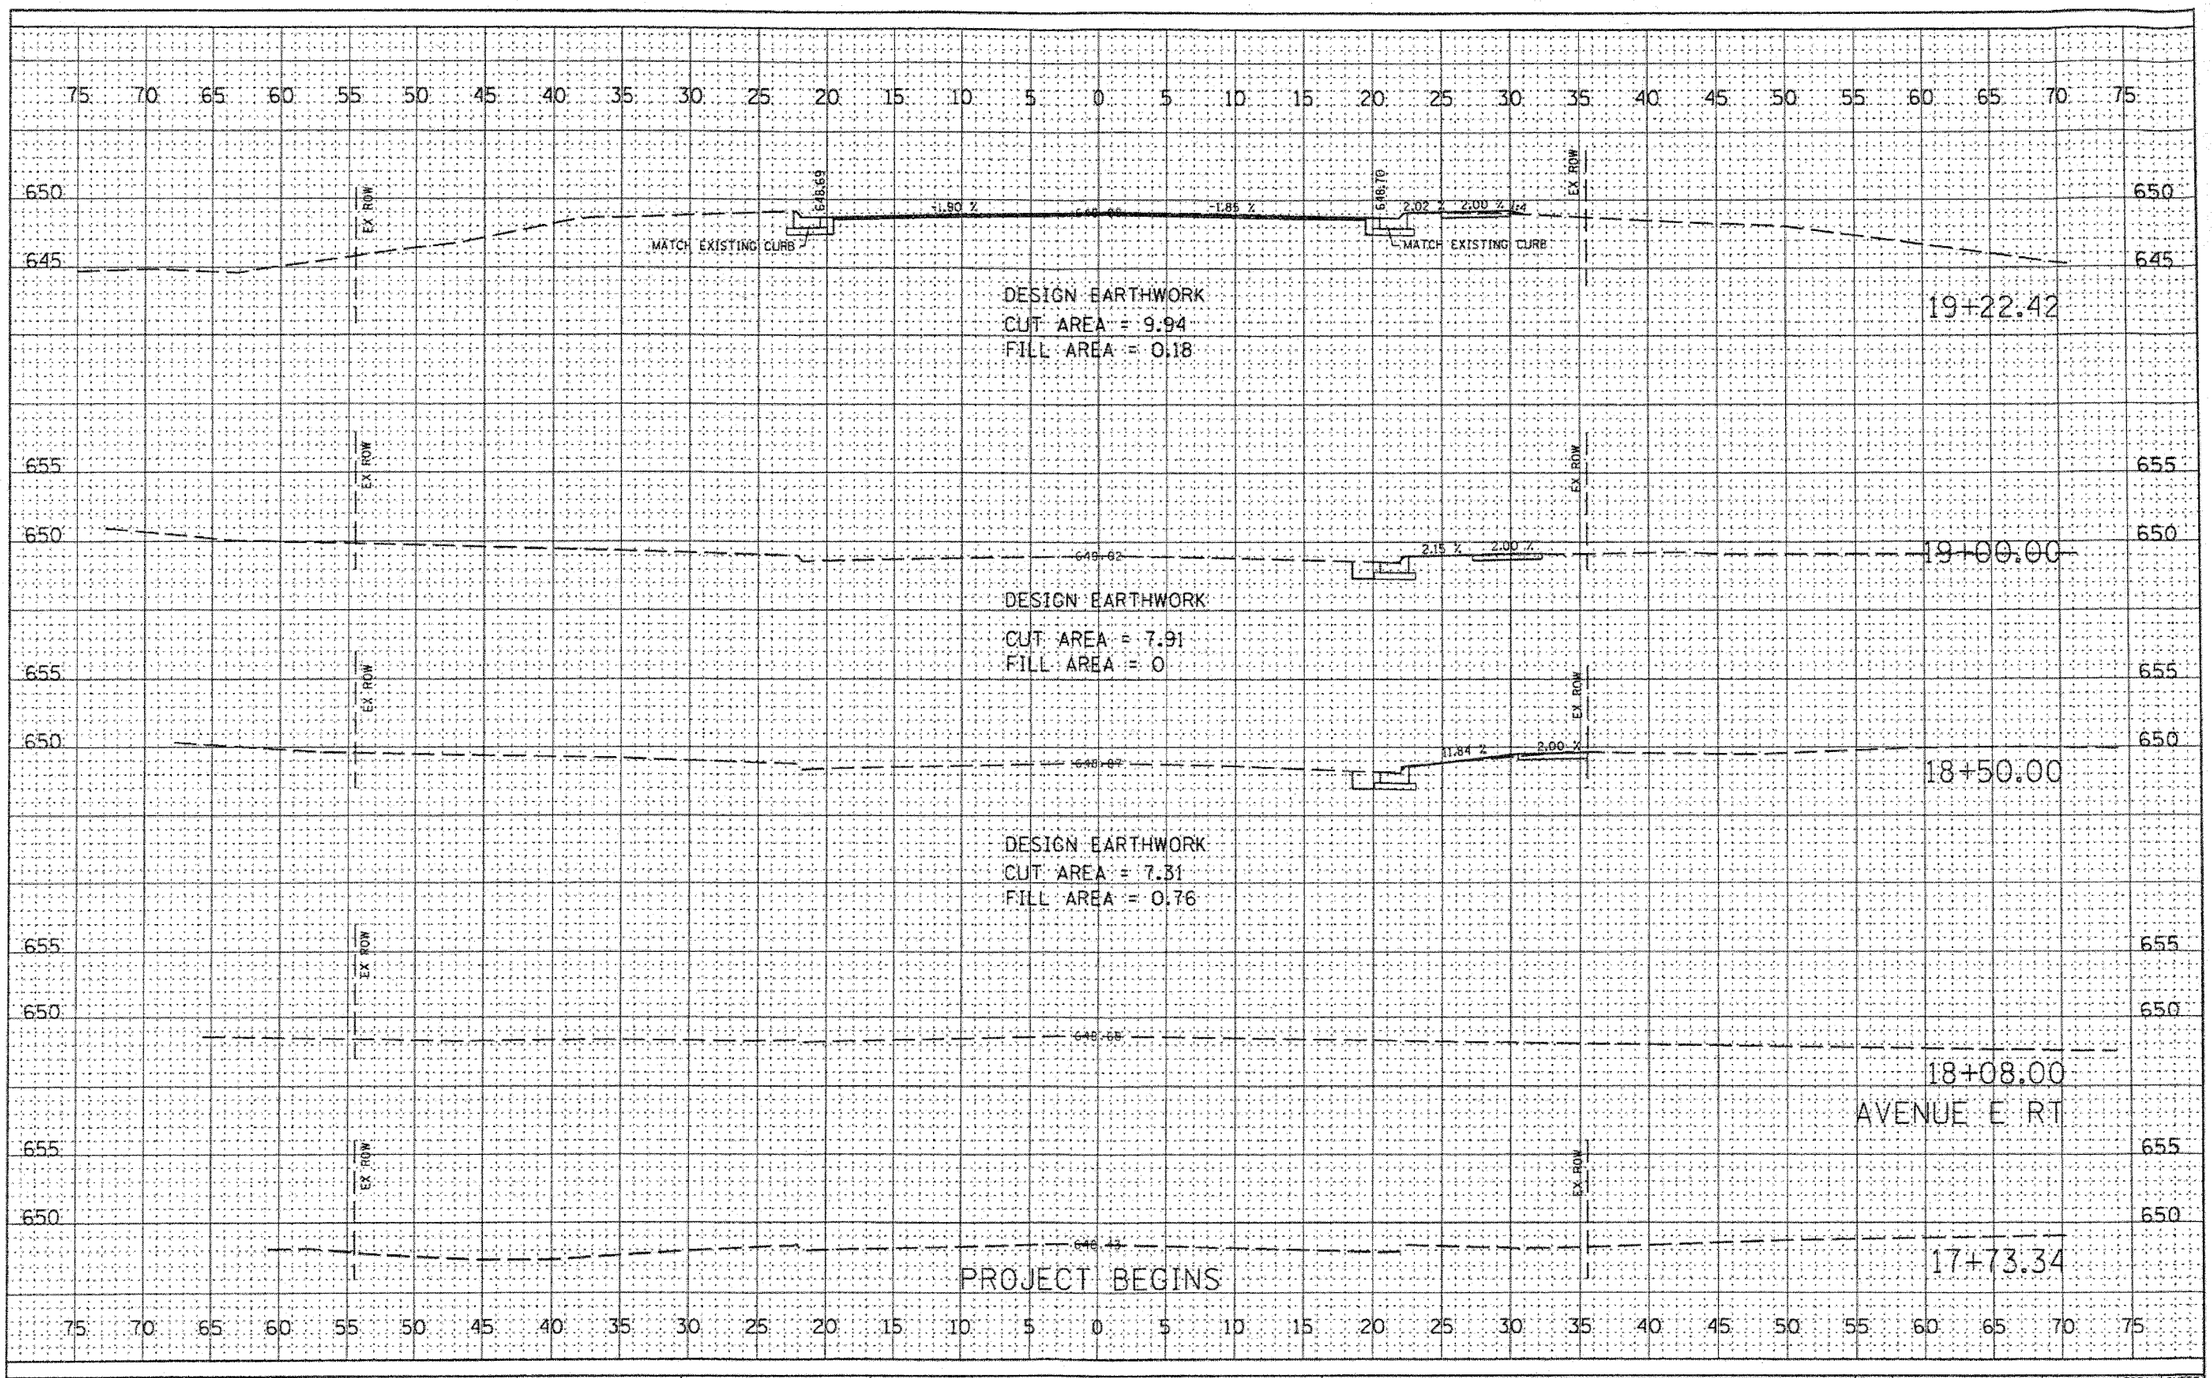

FINAL SURVEY — SURVEYED / PLOTTED / FIELD NOTE BOOK / AREAS — DATE / BY / NO. / AREAS CHECKED

ORIGINAL SURVEY — SURVEYED / PLOTTED / FIELD NOTE BOOK / AREAS — DATE / BY / NO. / AREAS CHECKED

FILE NAME =

WILLETT, HOFMANN & ASSOCIATES, INC.
CONSULTING ENGINEERS
809 East Second Street Dixon, IL 61021
Phone 815.284.3381 Fax 815.284.3383
Design Firm # 184-00918
www.willetthofmann.com

USER NAME =	DESIGNED -	REVISED -
	DRAWN -	REVISED -
PLOT SCALE =	CHECKED -	REVISED -
PLOT DATE =	DATE -	REVISED -

DIXON AVENUE – Cross Sections

SCALE: | SHEET NO. 15 OF SHEETS | STA. 17+73.34 | TO STA. 19+22.42

F.A. RTE.	SECTION	COUNTY	TOTAL SHEETS	SHEET NO.
5560	01-00125-00-BR	WHITESIDE	14	12
	CITY OF ROCK FALLS	CONTRACT NO. 85438		
FED. ROAD DIST. NO. 1	ILLINOIS	FED. AID PROJECT		

Revised 6-2-08