TYPICAL SECTIONS & DETAILS
DIXON AVENUE

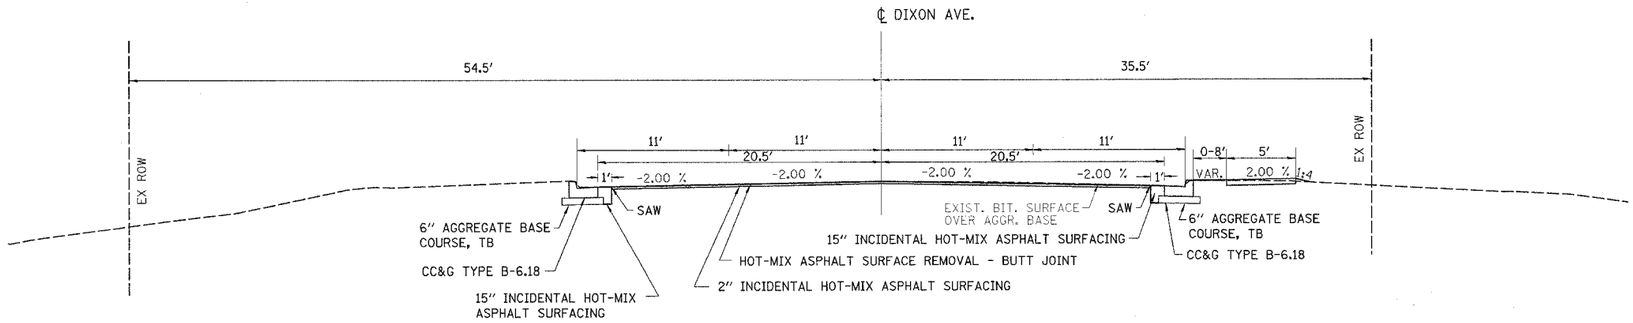

STA. 19+22.42 TO STA. 19+52.42
STA. 20+47.58 TO STA. 20+77.58

INCIDENTAL HOT-MIX ASPHALT SURFACING

	PAVEMENT
PG:	PG 64-22
DESIGN AIR VOIDS	4.0 @ N50
MIXTURE COMPOSITION (GRADATION MIXTURE)	IL 9.5 or 12.5
FRICTION AGGREGATE	D

DIXON - BOYD STREET - HORIZONTAL CONTROL POINTS					
POINT #	STATION	O/S	NORTH	EAST	DESCRIPTION
100	17+50.35	24.47	1862642.45	2429326.68	PIN
101	22+18.03	25.4	1862645.8	2429794.35	PIN

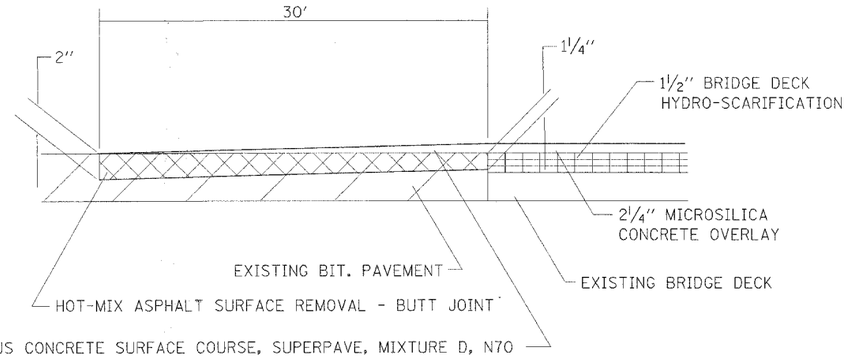

BUTT JOINT TYPICAL
STA. 19+22.42 TO 19+52.42
STA. 20+47.58 TO 20+77.58

S:/Struct/1093D07CityofRockFalls/typicals.dgn

FILE NAME = #FILE1#	USER NAME = #USER#	DESIGNED - ___	REVISED - ___
		DRAWN - ___	REVISED - ___
	PLOT SCALE = #SCALE#	CHECKED - ___	REVISED - ___
	PLOT DATE = #DATE#	DATE - _____	REVISED - ___

WILLETT, HOFMANN & ASSOCIATES, INC.
CONSULTING ENGINEERS
DIXON, IL

TYPICAL SECTIONS & DETAILS

SCALE: _____ | SHEET NO. __ OF ___ SHEETS | STA. _____ TO STA. _____

F.A. RTE.	SECTION	COUNTY	TOTAL SHEETS	SHEET NO.
5482	01-00125-00-BR	WHITESIDE	17	3
		CONTRACT NO. _____		
FED. ROAD DIST. NO. _	ILLINOIS	FED. AID PROJECT		