CONTRACT NO. 91379

ROUTE NO.	SECTION	COUNTY	TOTAL SHEETS	SHEET NO.
FAS 666	99-00080-00-RP	DOUGLAS	279	28
FED.ROAD DIST.NO. ..	ILLINOIS	PROJECT C-95-323-07		

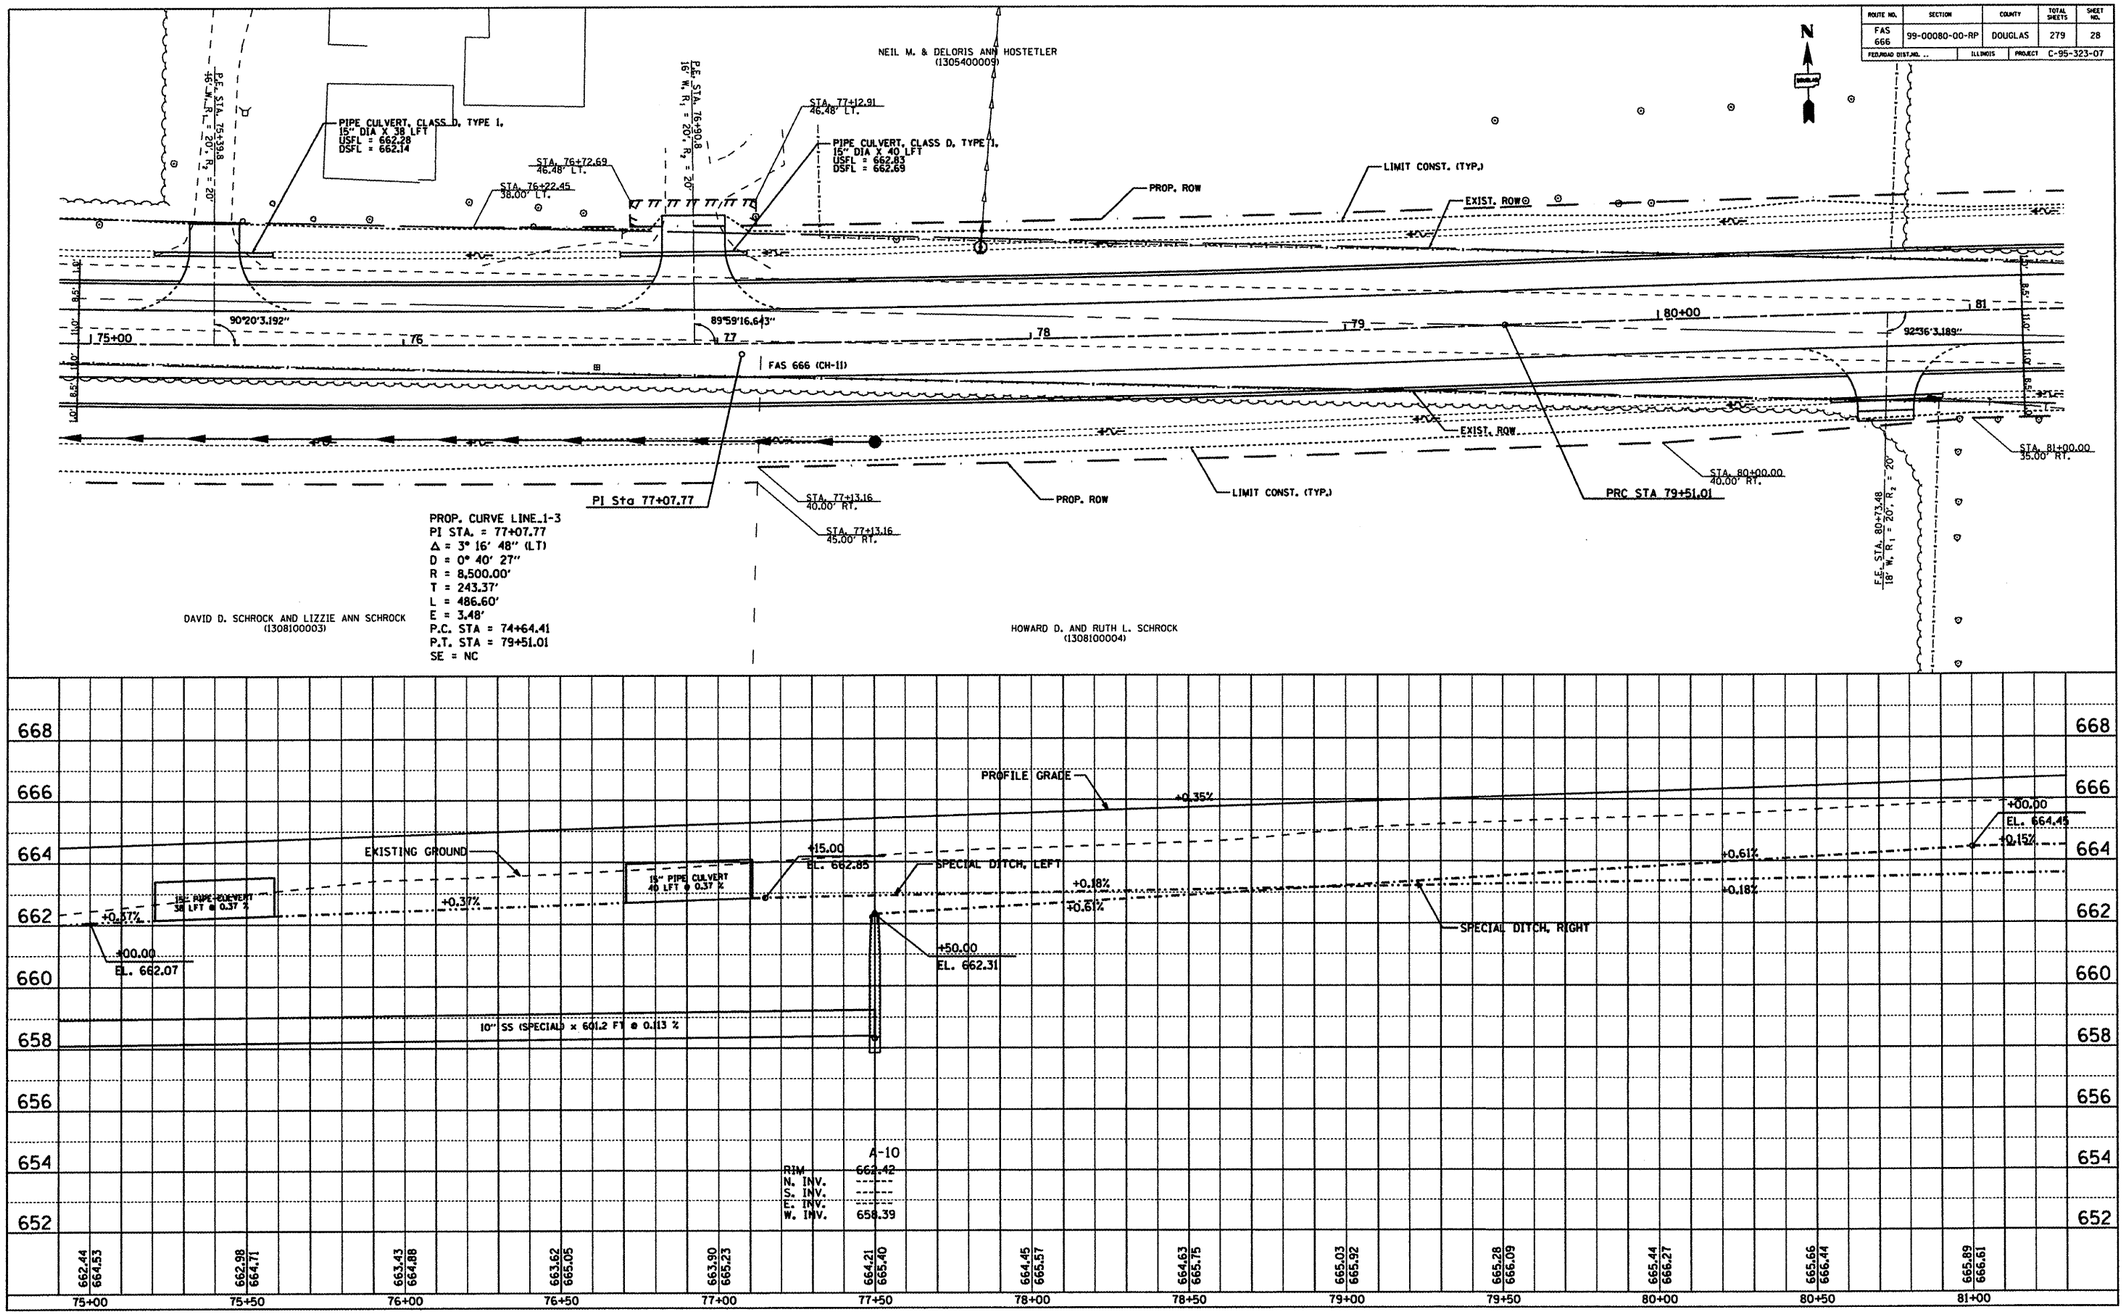

PLAN — SURVEYED / PLOTTED / ALIGNMENT CHECKED / RT. OF WAY CHECKED / CADD FILE NAME — NOTE BOOK NO. — BY — DATE

PROFILE — SURVEYED / PLOTTED / GRADES CHECKED / B.M. NOTED / STRUCTURE NOTATNS CHKD — NOTE BOOK NO. — BY — DATE

Prepared by: DOUGLAS COUNTY HIGHWAY DEPARTMENT TUSCOLA, ILLINOIS

CH 11 (FAS 666) - PLAN & PROFILE STA 75+00 TO STA 81+00