CONTRACT NO. 91379

ROUTE NO.	SECTION	COUNTY	TOTAL SHEETS	SHEET NO.
FAS 666	99-00080-00-RP	DOUGLAS	279	34
FED.ROAD DIST.NO. ...	ILLINOIS	PROJECT	C-95-323-07	

PLAN — SURVEYED / PLOTTED / ALIGNMENT CHECKED / NOTE BOOK / NO. ____ / CAD FILE NAME / BY / DATE

PROFILE — SURVEYED / PLOTTED / ALIGNMENT CHECKED / NOTE BOOK / NO. ____ / STRUCTURE NO(TAT)IC CHKD / BY / DATE

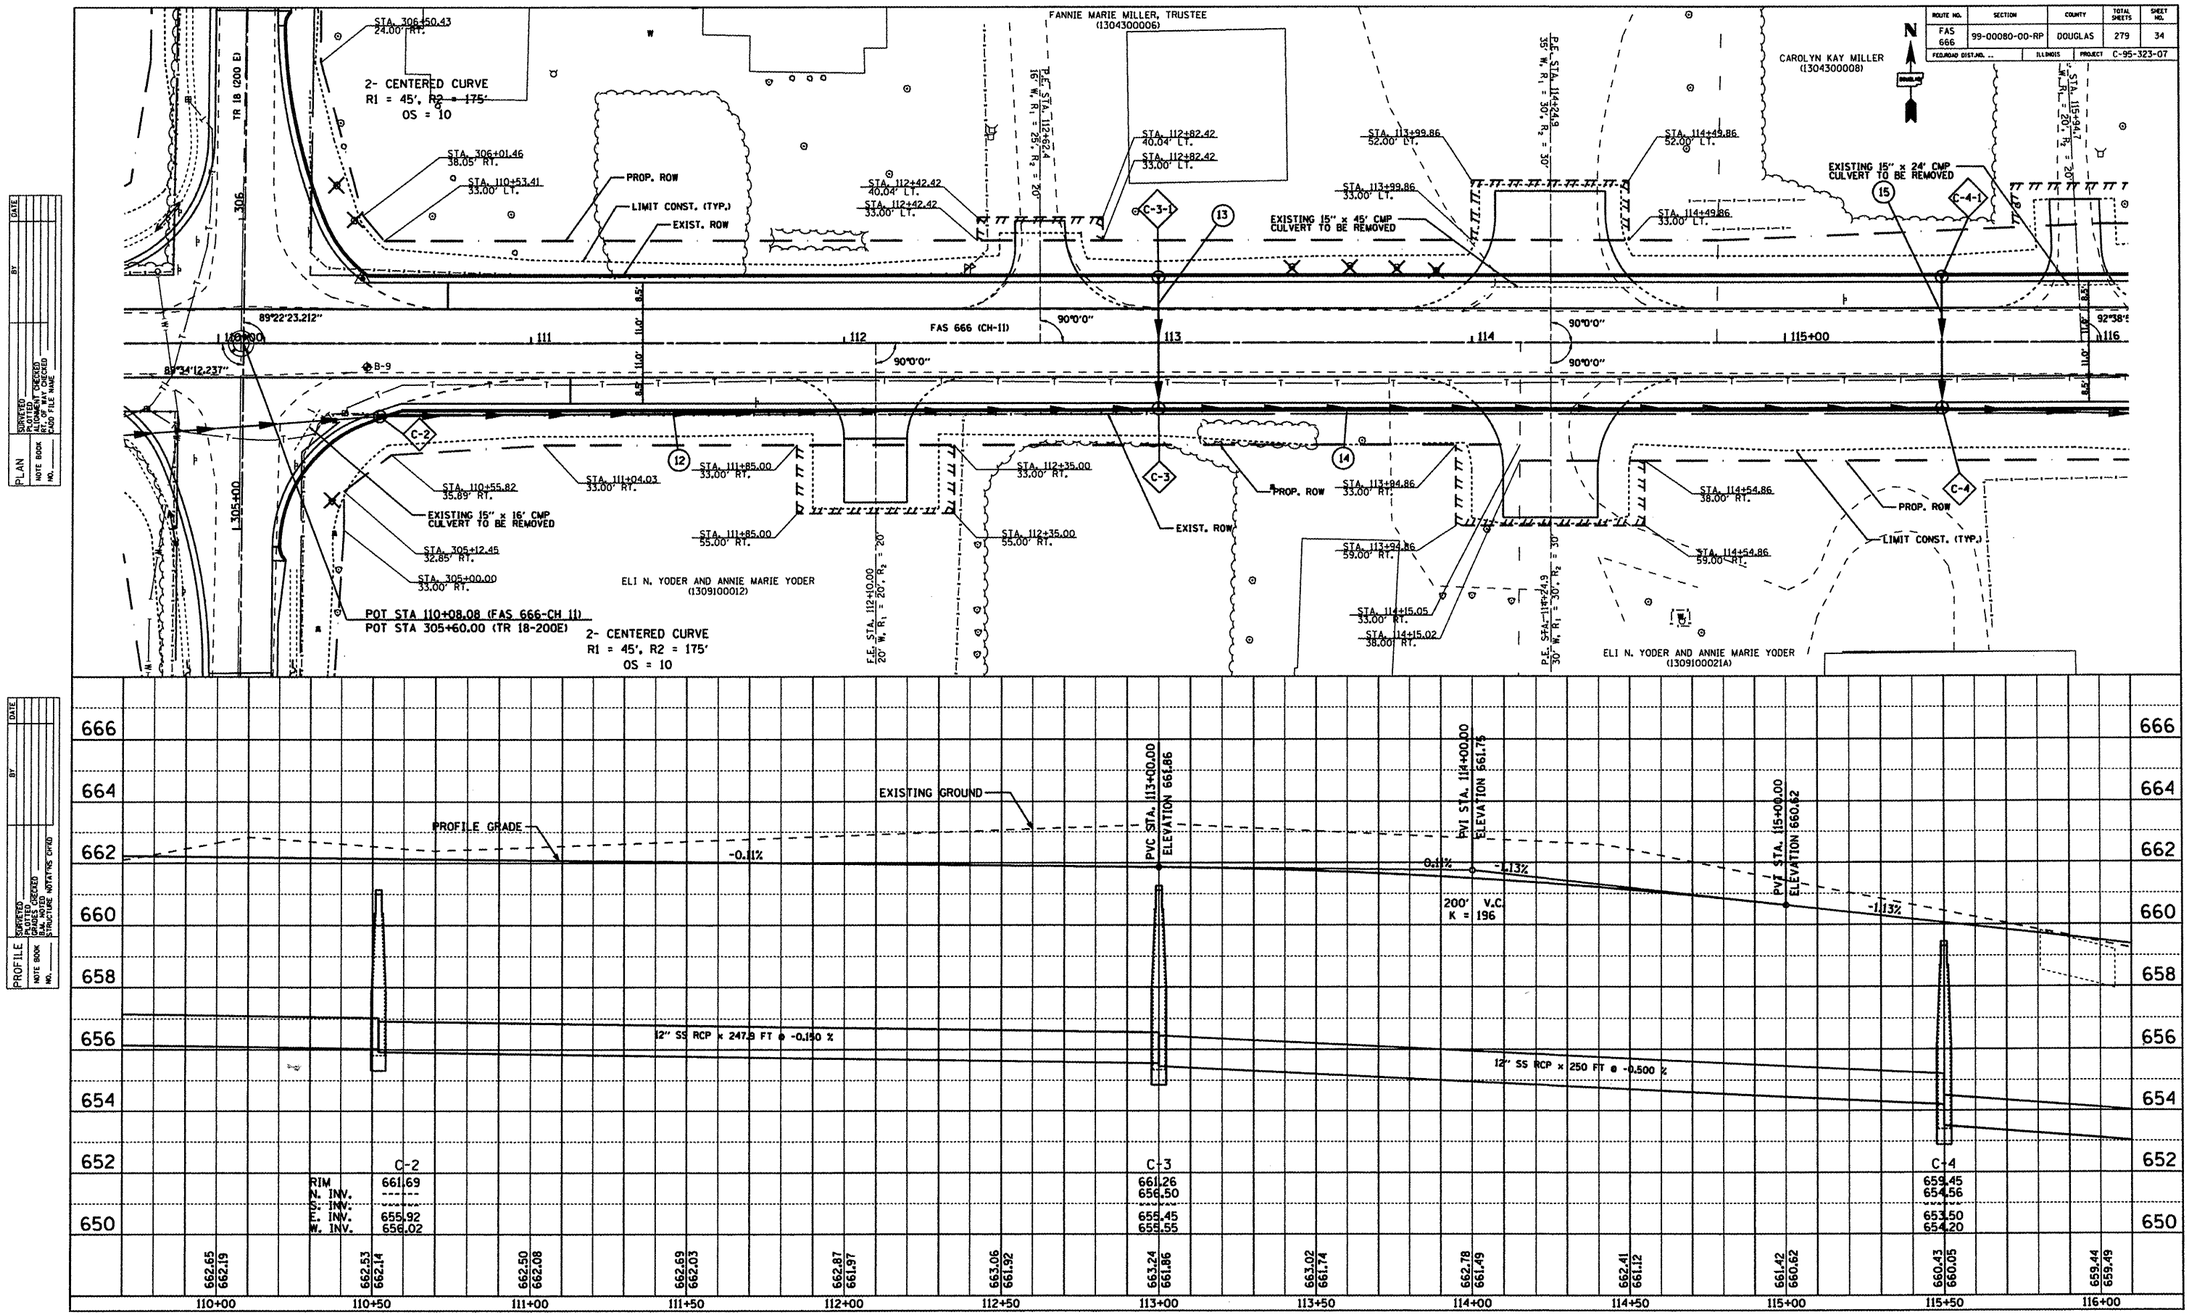

Prepared by: DOUGLAS COUNTY HIGHWAY DEPARTMENT TUSCOLA, ILLINOIS

CH 11 (FAS 666) - PLAN & PROFILE STA 110+00 TO STA 116+00