CONTRACT NO. 91379

ROUTE NO.	SECTION	COUNTY	TOTAL SHEETS	SHEET NO.
FAS 666	99-00080-00-RP	DOUGLAS	279	37
FED.ROAD DIST.NO. ..	ILLINOIS	PROJECT	C-95-323-07	

PLAN — SURVEYED / PLOTTED / DRAWN / CHECKED / QUANTITIES CHECKED / BAL.VOLUMES / STRUCTURE WITH PSC CHK'D / NOTE BOOK / NO. ___ / CADD FILE NAME / BY / DATE

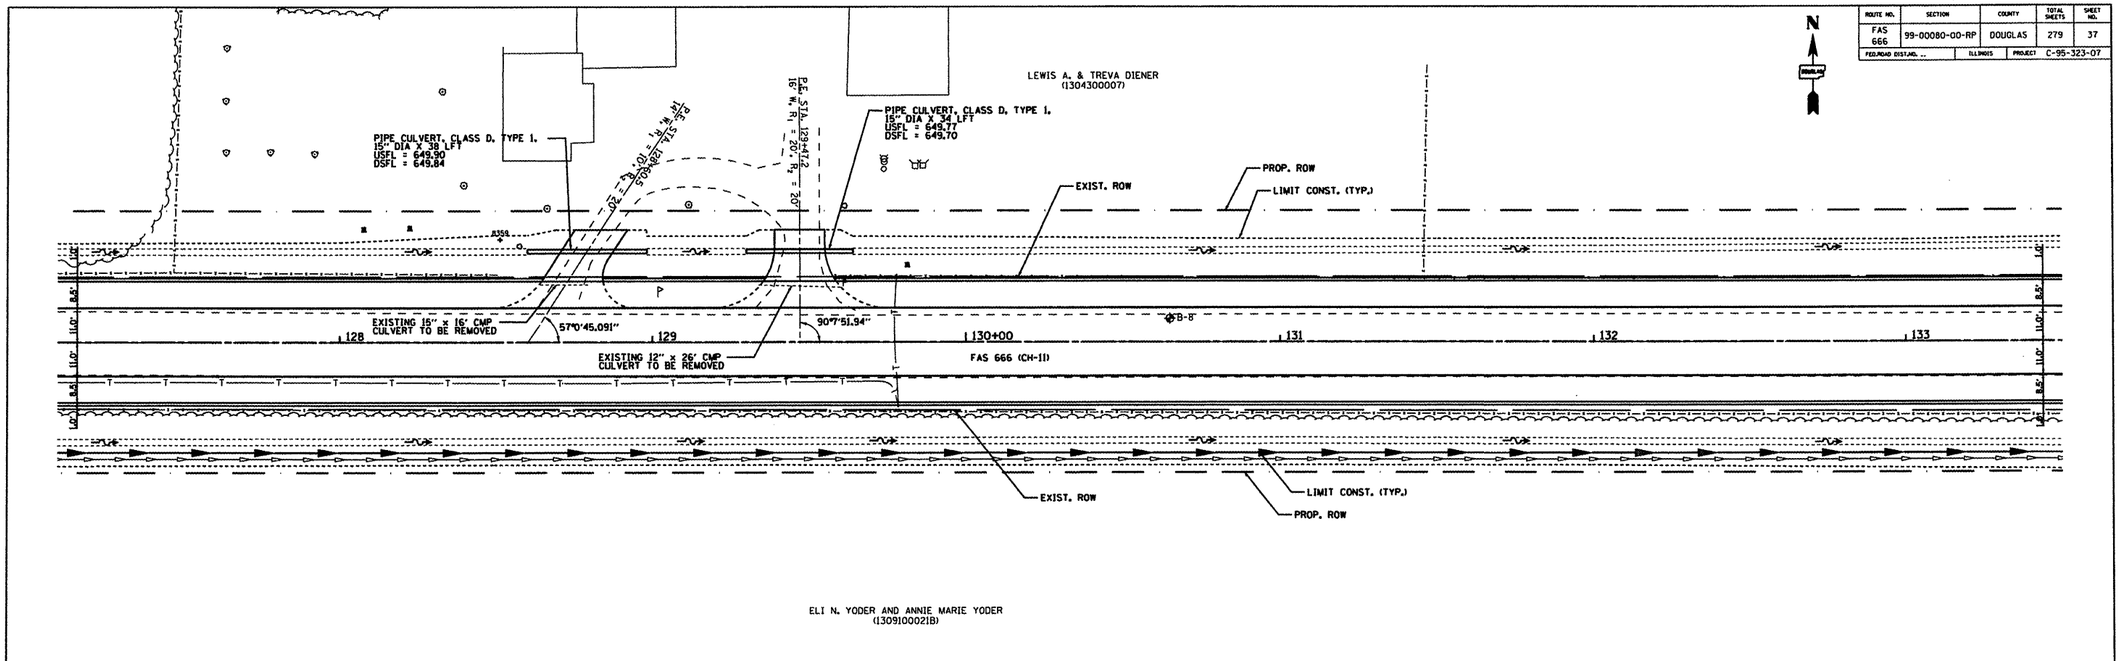

PROFILE — SURVEYED / PLOTTED / DRAWN / CHECKED / BAL.VOLUMES / STRUCTURE WITH PSC CHK'D / NOTE BOOK / NO. ___ / BY / DATE

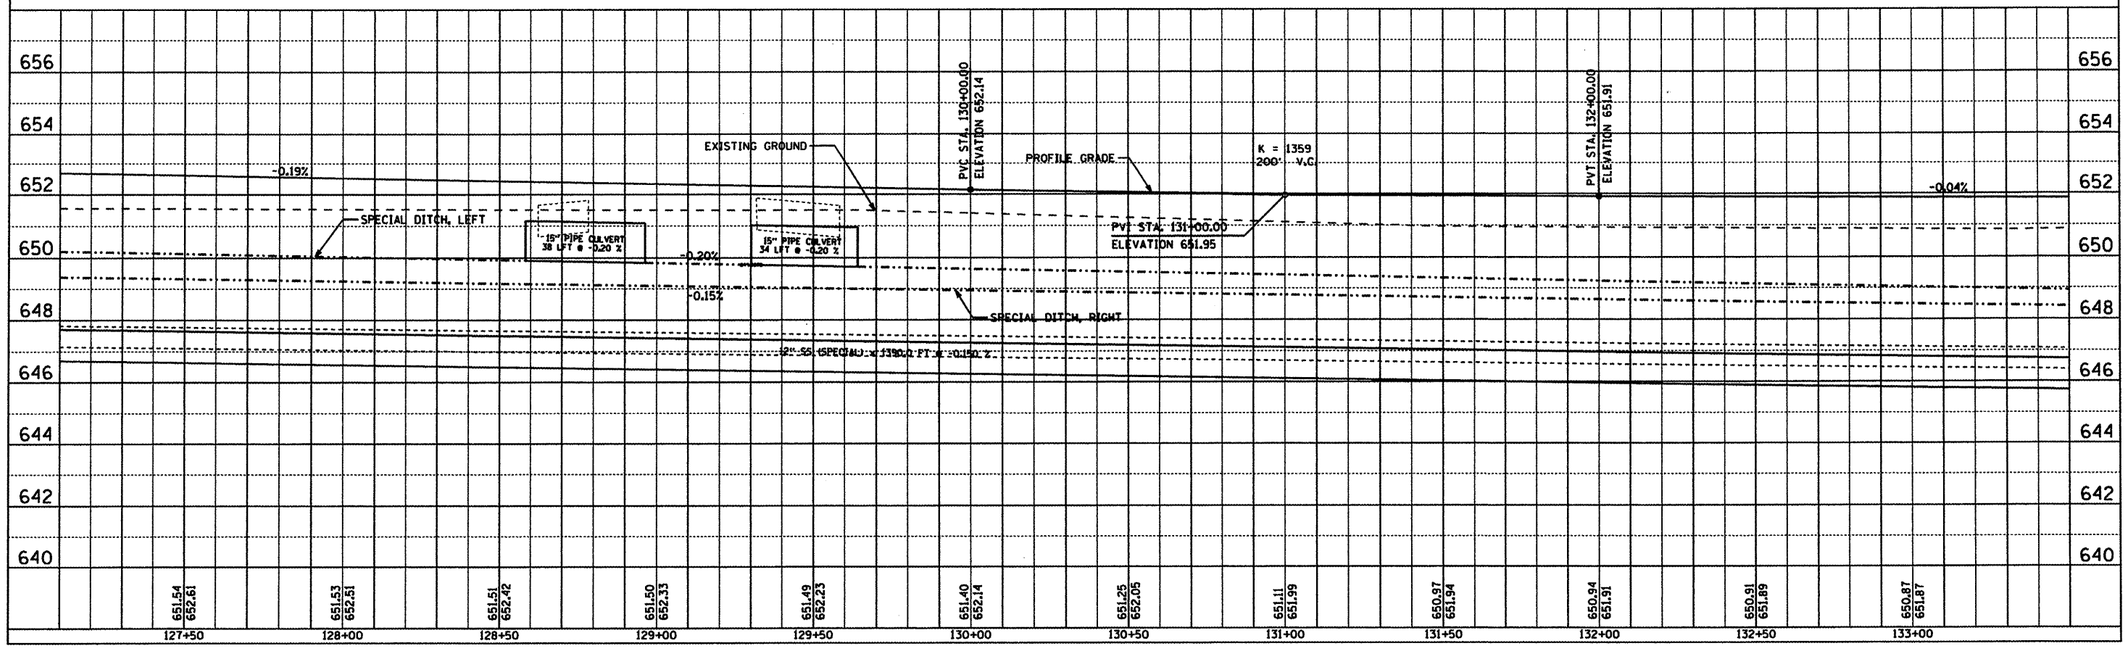

Prepared by: DOUGLAS COUNTY HIGHWAY DEPARTMENT TUSCOLA, ILLINOIS

CH 11 (FAS 666) - PLAN & PROFILE STA 127+50 TO STA 133+00