CONTRACT 91379

ROUTE NO.	SECTION	COUNTY	TOTAL SHEETS	SHEET NO.
FAS 666	99-00080-00-RP	DOUGLAS	279	92
FED.ROAD DIST.NO. ..	ILLINOIS	PROJECT	C-95-323-07	

PLAN
SURVEYED
PLOTTED
NOTE BOOK
NO.
DRAWN
CHECKED
ALIGNMENT
FILE NAME
BY
DATE

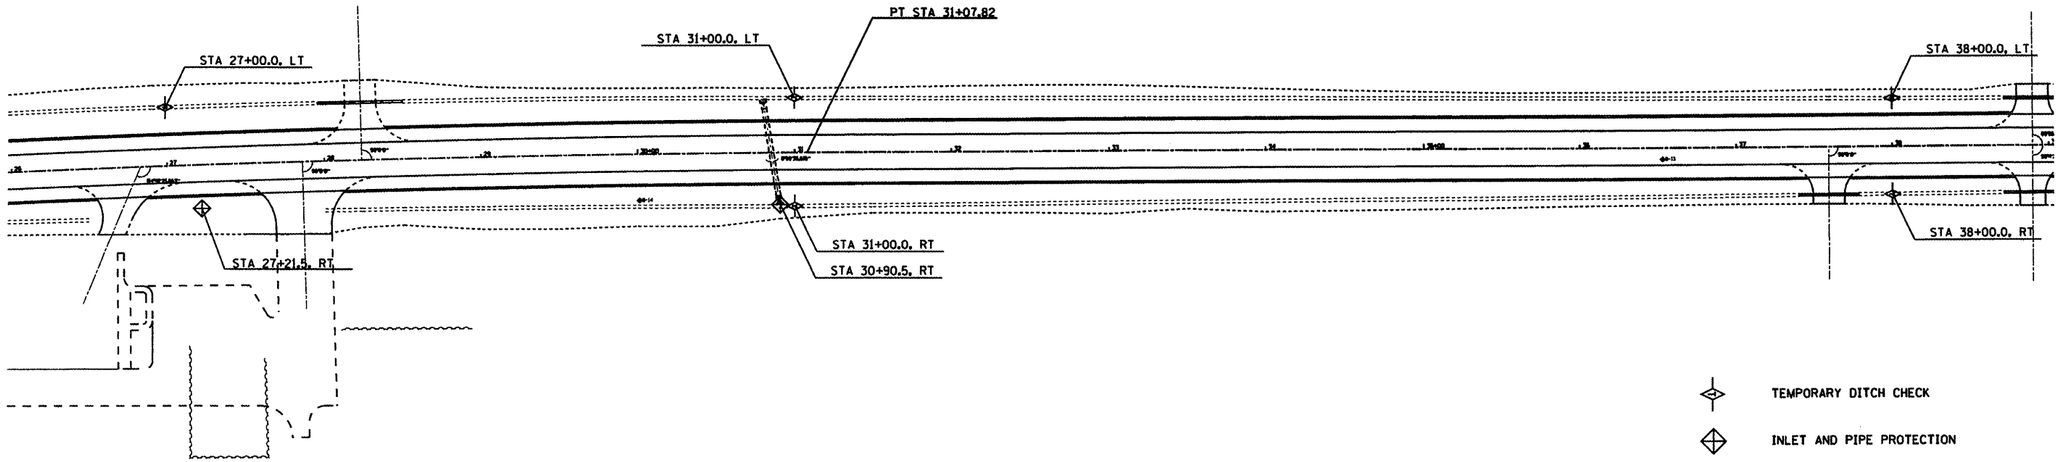

TEMPORARY DITCH CHECK

INLET AND PIPE PROTECTION

TEMPORARY EROSION CONTROL BARRIER

PROFILE
SURVEYED
PLOTTED
NOTE BOOK
NO.
DRAWN
CHECKED
CALCULATED
STRUCTURE WITH PS CHKD
BY
DATE

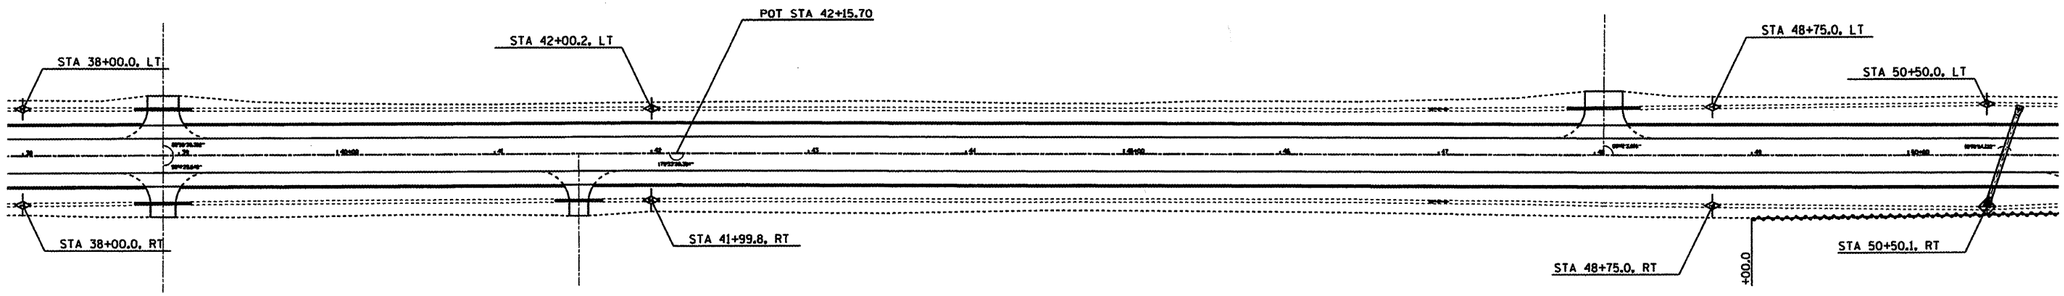

TEMPORARY DITCH CHECK

INLET AND PIPE PROTECTION

TEMPORARY EROSION CONTROL BARRIER

Prepared by: DOUGLAS COUNTY HIGHWAY DEPARTMENT TUSCOLA, ILLINOIS

EROSION CONTROL PLAN (FAS 666 - CH 11) - STA 26+00 TO STA 50+50