CONTRACT 91379

ROUTE NO.	SECTION	COUNTY	TOTAL SHEETS	SHEET NO.
FAS 666	99-00080-00-RP	DOUGLAS	279	93
FEDERAL DIST.NO. ...	ILLINOIS	PROJECT	C-95-323-07	

PLAN	BY	DATE
SURVEYED		
PLOTTED		
ROUTE CHECKED		
REL. OF WAY CHECKED		
CADD FILE NAME		
NOTE BOOK NO.		

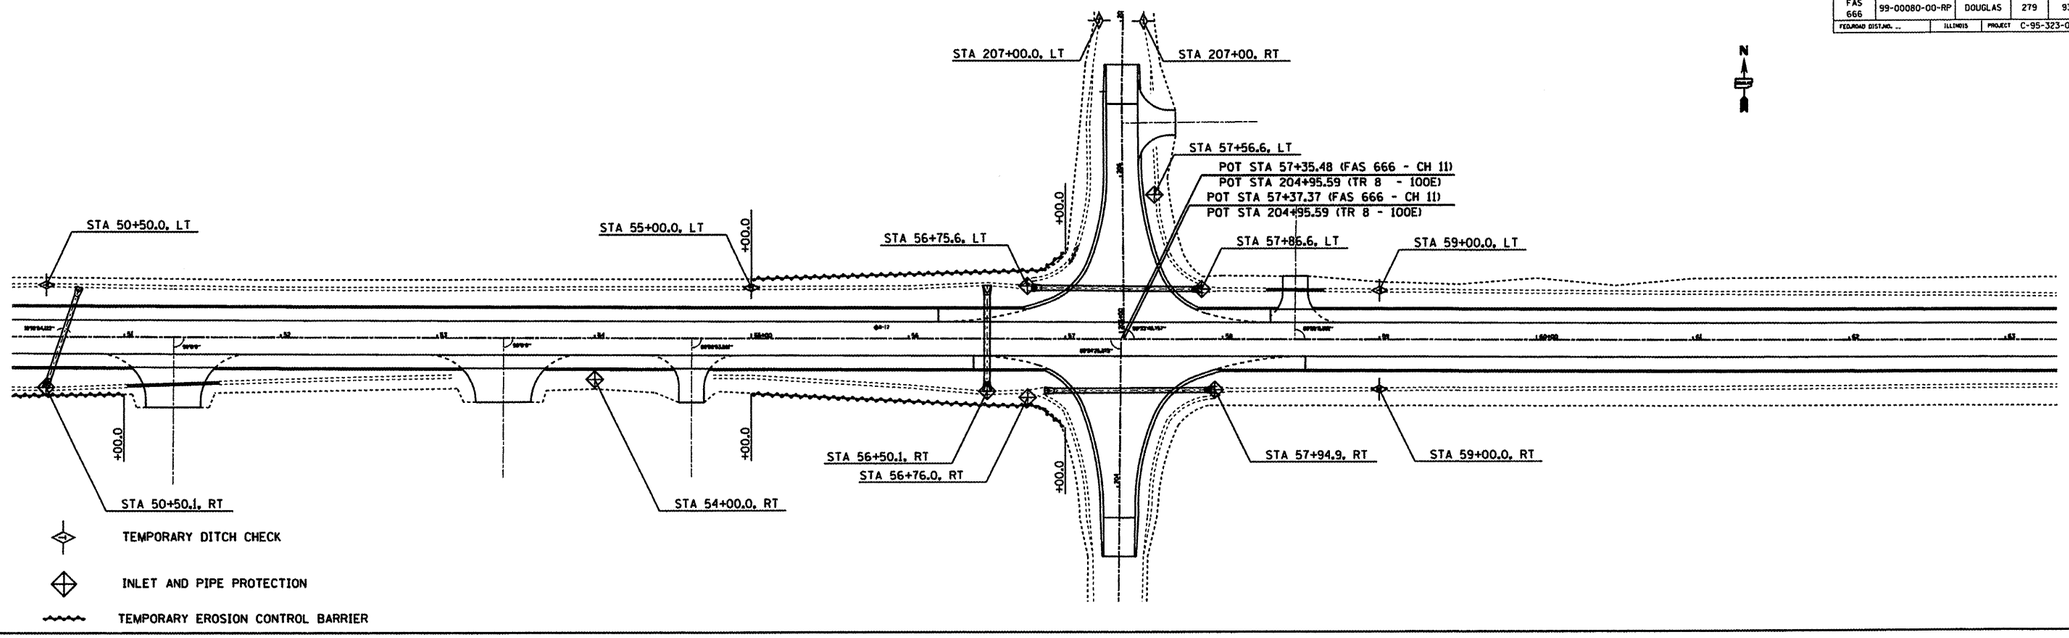

PROFILE	BY	DATE
SURVEYED		
PLOTTED		
ROUTE CHECKED		
BR. NOTED		
STRUCTURE NOTE TYPE CHKD		
NOTE BOOK NO.		

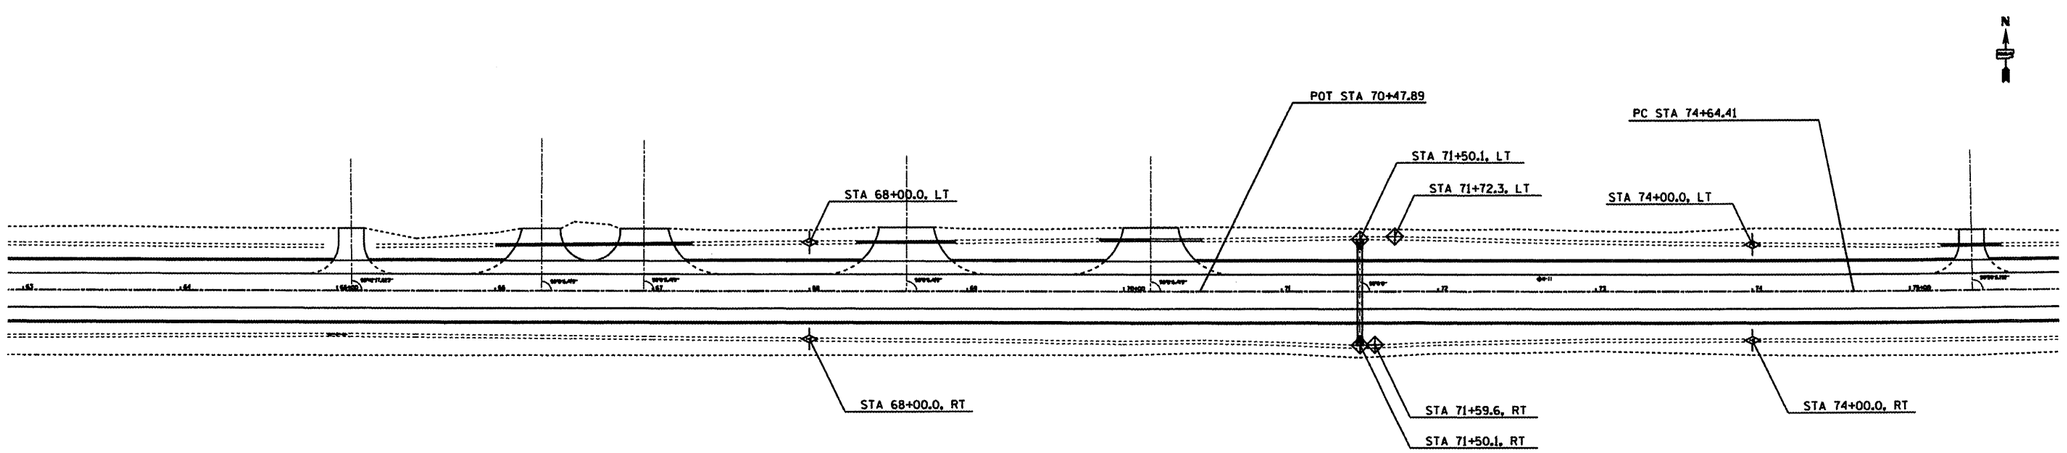

Prepared by: DOUGLAS COUNTY HIGHWAY DEPARTMENT TUSCOLA, ILLINOIS

EROSION CONTROL PLAN (FAS 666 - CH 11) - STA 50+50 TO STA 75+50