ROUTE NO.	SECTION	COUNTY	TOTAL SHEETS	SHEET NO.
FAS 666	99-00080-00-RP	DOUGLAS	279	136
FED.ROAD DIST.NO. ...	ILLINOIS	PROJECT	C-95-323-07	

DATE	BY	
		SURVEYED
		PLOTTED
		TEMPLATE
		AREAS CHECKED
		NOTE BOOK
		NO.

FINAL SURVEY

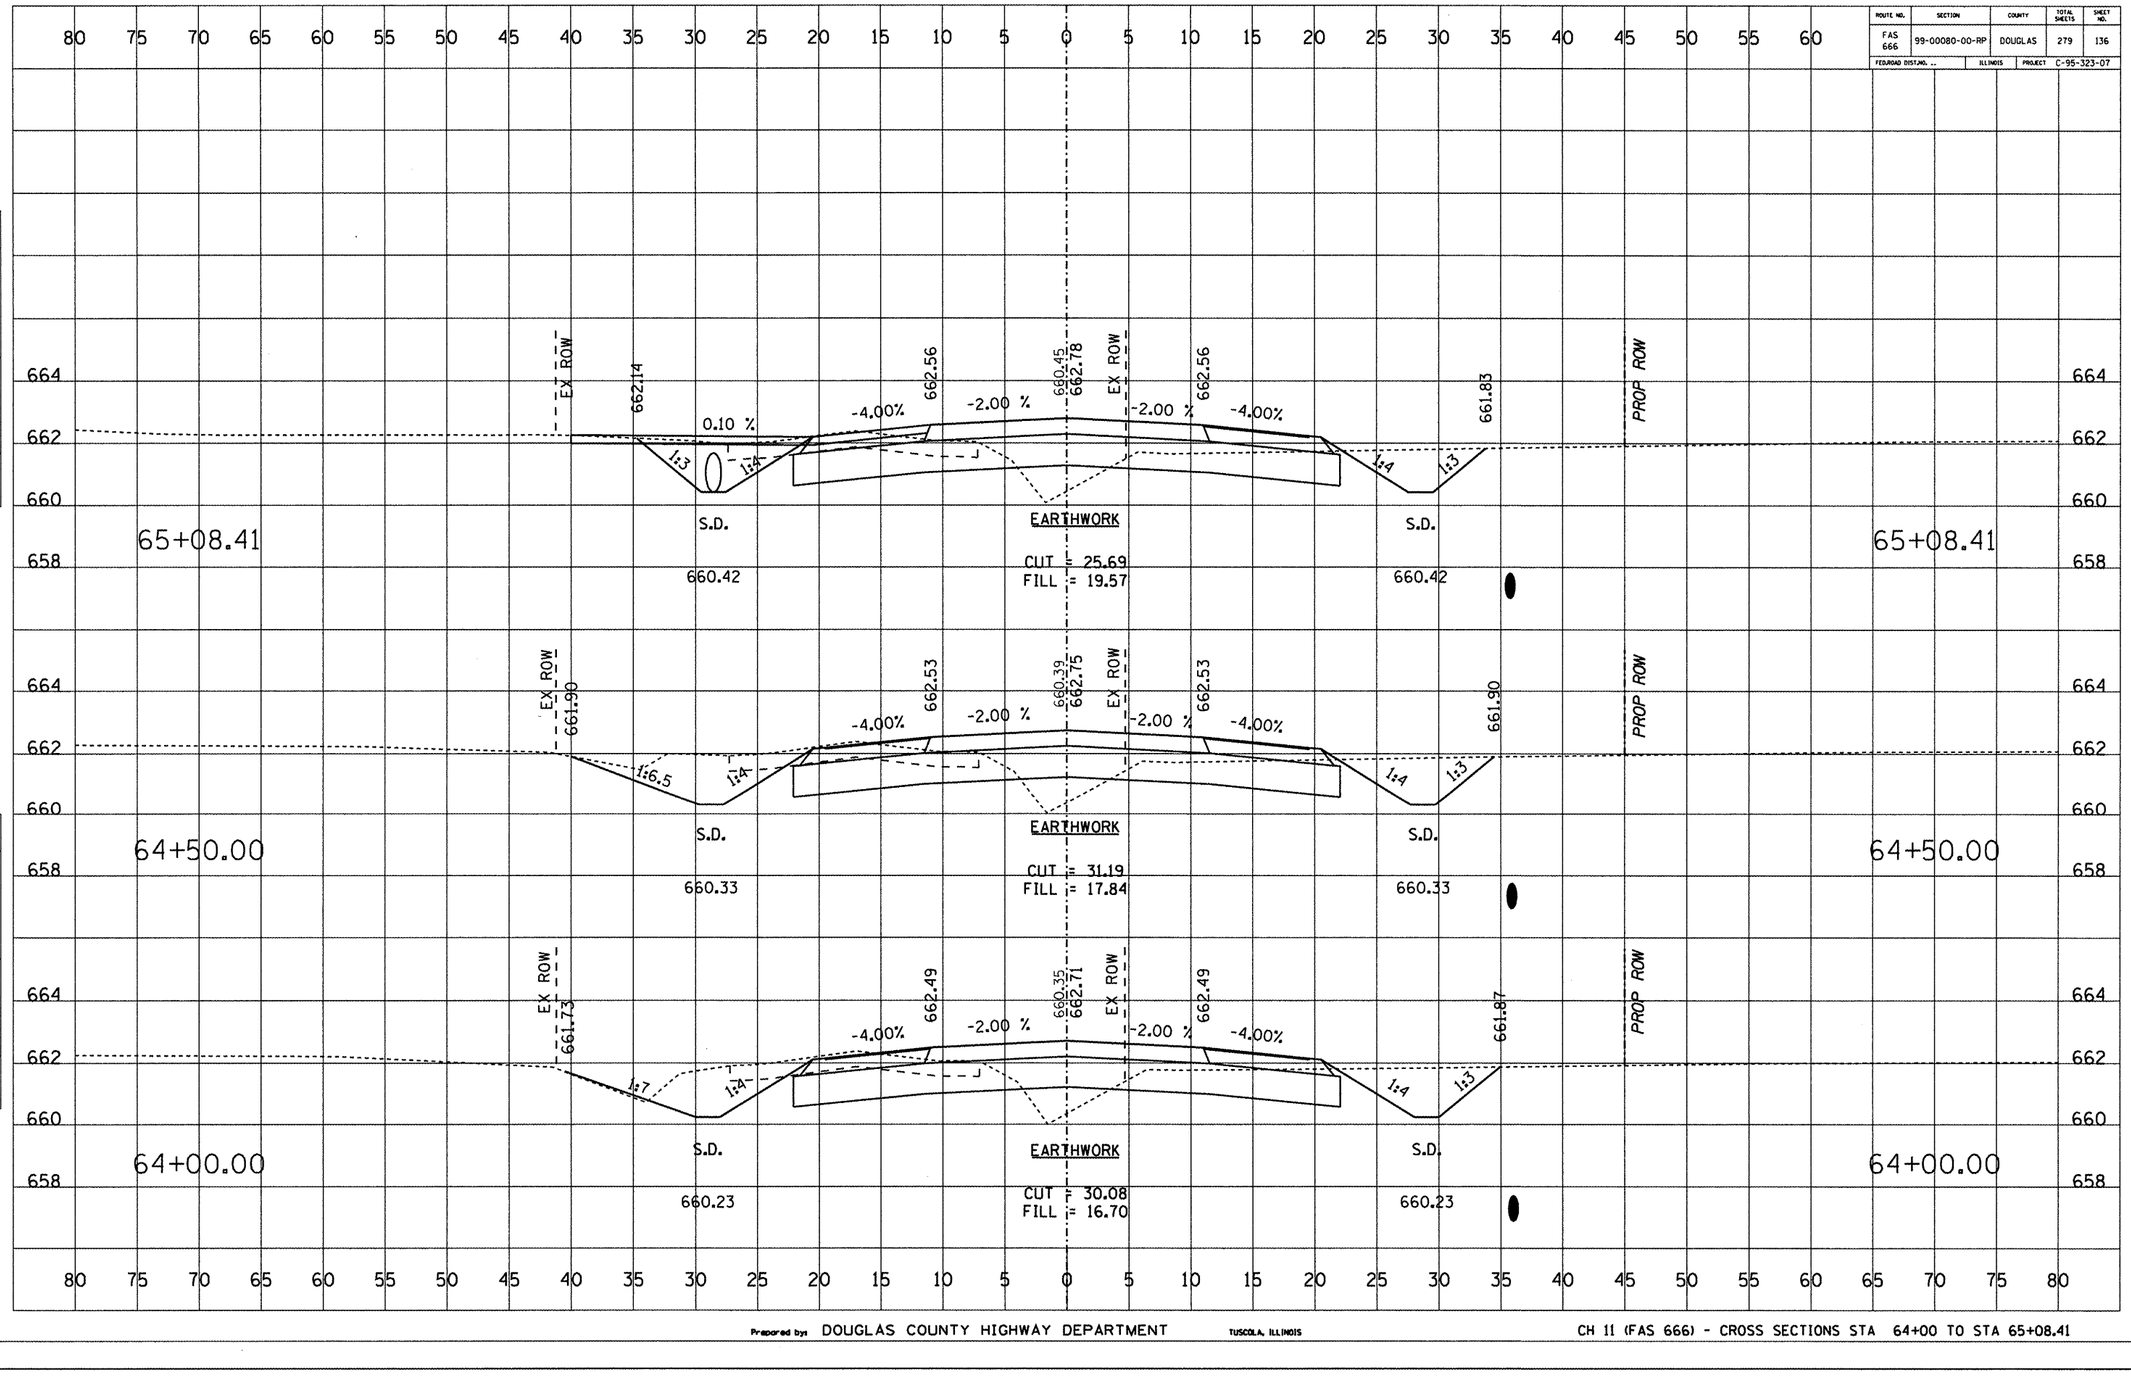

Prepared by: DOUGLAS COUNTY HIGHWAY DEPARTMENT TUSCOLA, ILLINOIS

CH 11 (FAS 666) - CROSS SECTIONS STA 64+00 TO STA 65+08.41