ROUTE NO.	SECTION	COUNTY	TOTAL SHEETS	SHEET NO.
FAS 666	99-00080-00-RP	DOUGLAS	279	202
FED.ROAD DIST.NO. ...	ILLINOIS	PROJECT	C-95-323-07	

FINAL SURVEY — NOTE BOOK NO. ... — SURVEYED ... — PLOTTED ... — TEMPLATE ... — AREAS CHECKED ... — BY ... — DATE ...

ORIGINAL SURVEY — NOTE BOOK NO. ... — SURVEYED ... — PLOTTED ... — TEMPLATE ... — AREAS CHECKED ... — BY ... — DATE ...

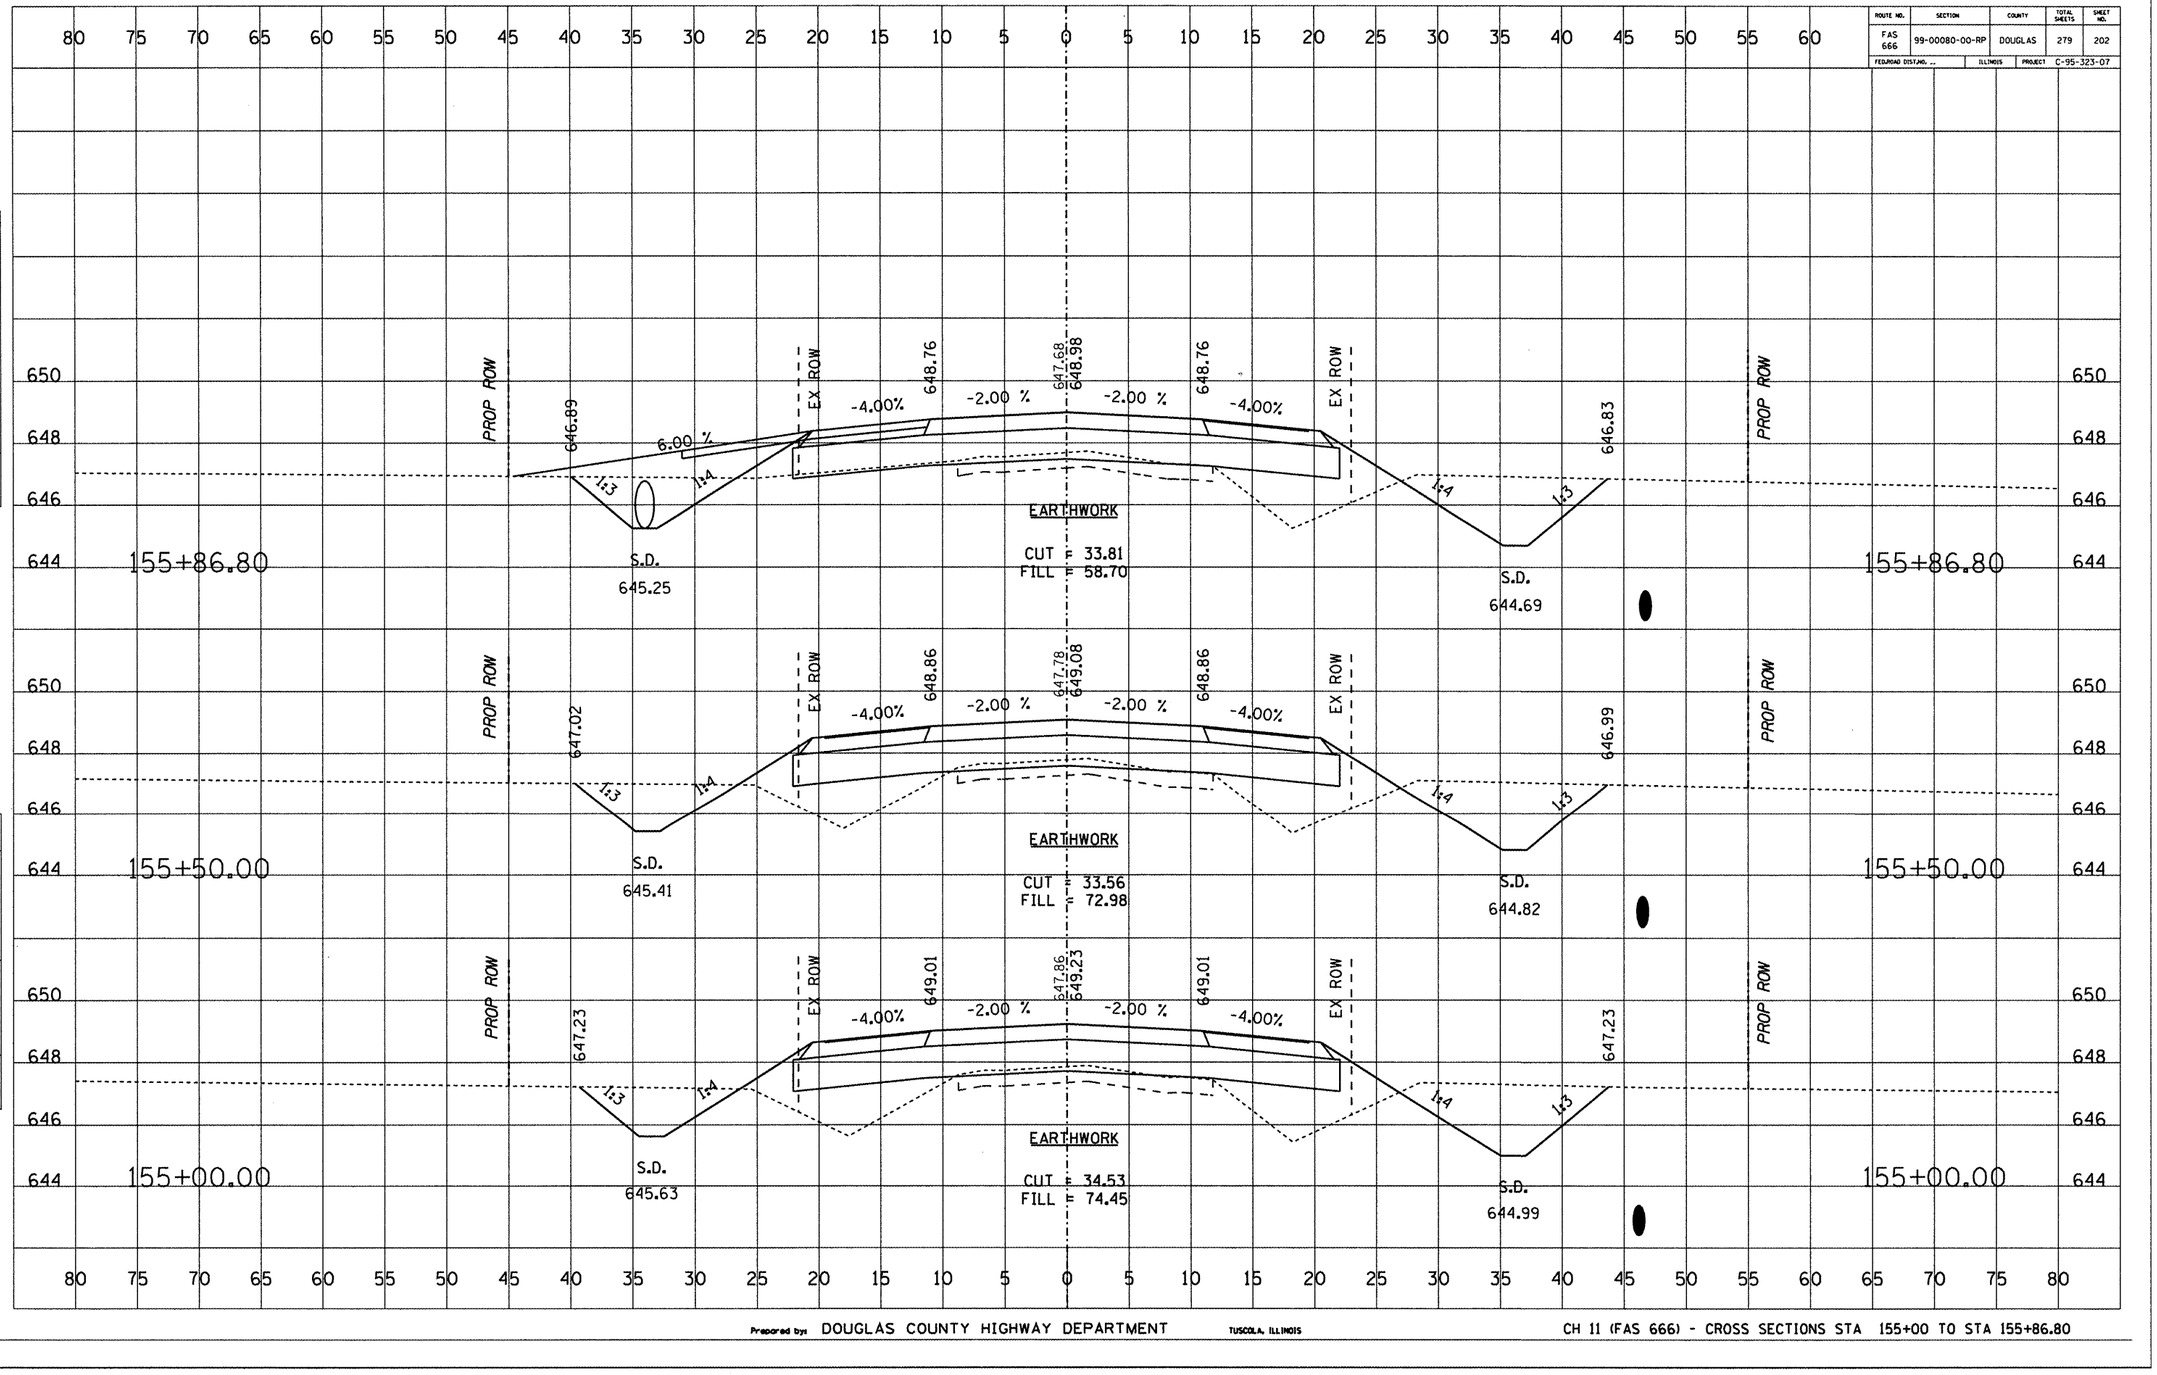

Prepared by: DOUGLAS COUNTY HIGHWAY DEPARTMENT TUSCOLA, ILLINOIS

CH 11 (FAS 666) - CROSS SECTIONS STA 155+00 TO STA 155+86.80