ROUTE NO.	SECTION	COUNTY	TOTAL SHEETS	SHEET NO.
FAS 666	99-00080-00-RP	DOUGLAS	279	213
FED.ROAD DIST.NO. ..	ILLINOIS	PROJECT	C-95-323-07	

FINAL SURVEY NOTE BOOK NO. | SURVEYED PLOTTED TEMPLATE AREAS | DATE BY AREAS CHECKED

ORIGINAL SURVEY NOTE BOOK NO. | SURVEYED PLOTTED TEMPLATE AREAS | DATE BY AREAS CHECKED

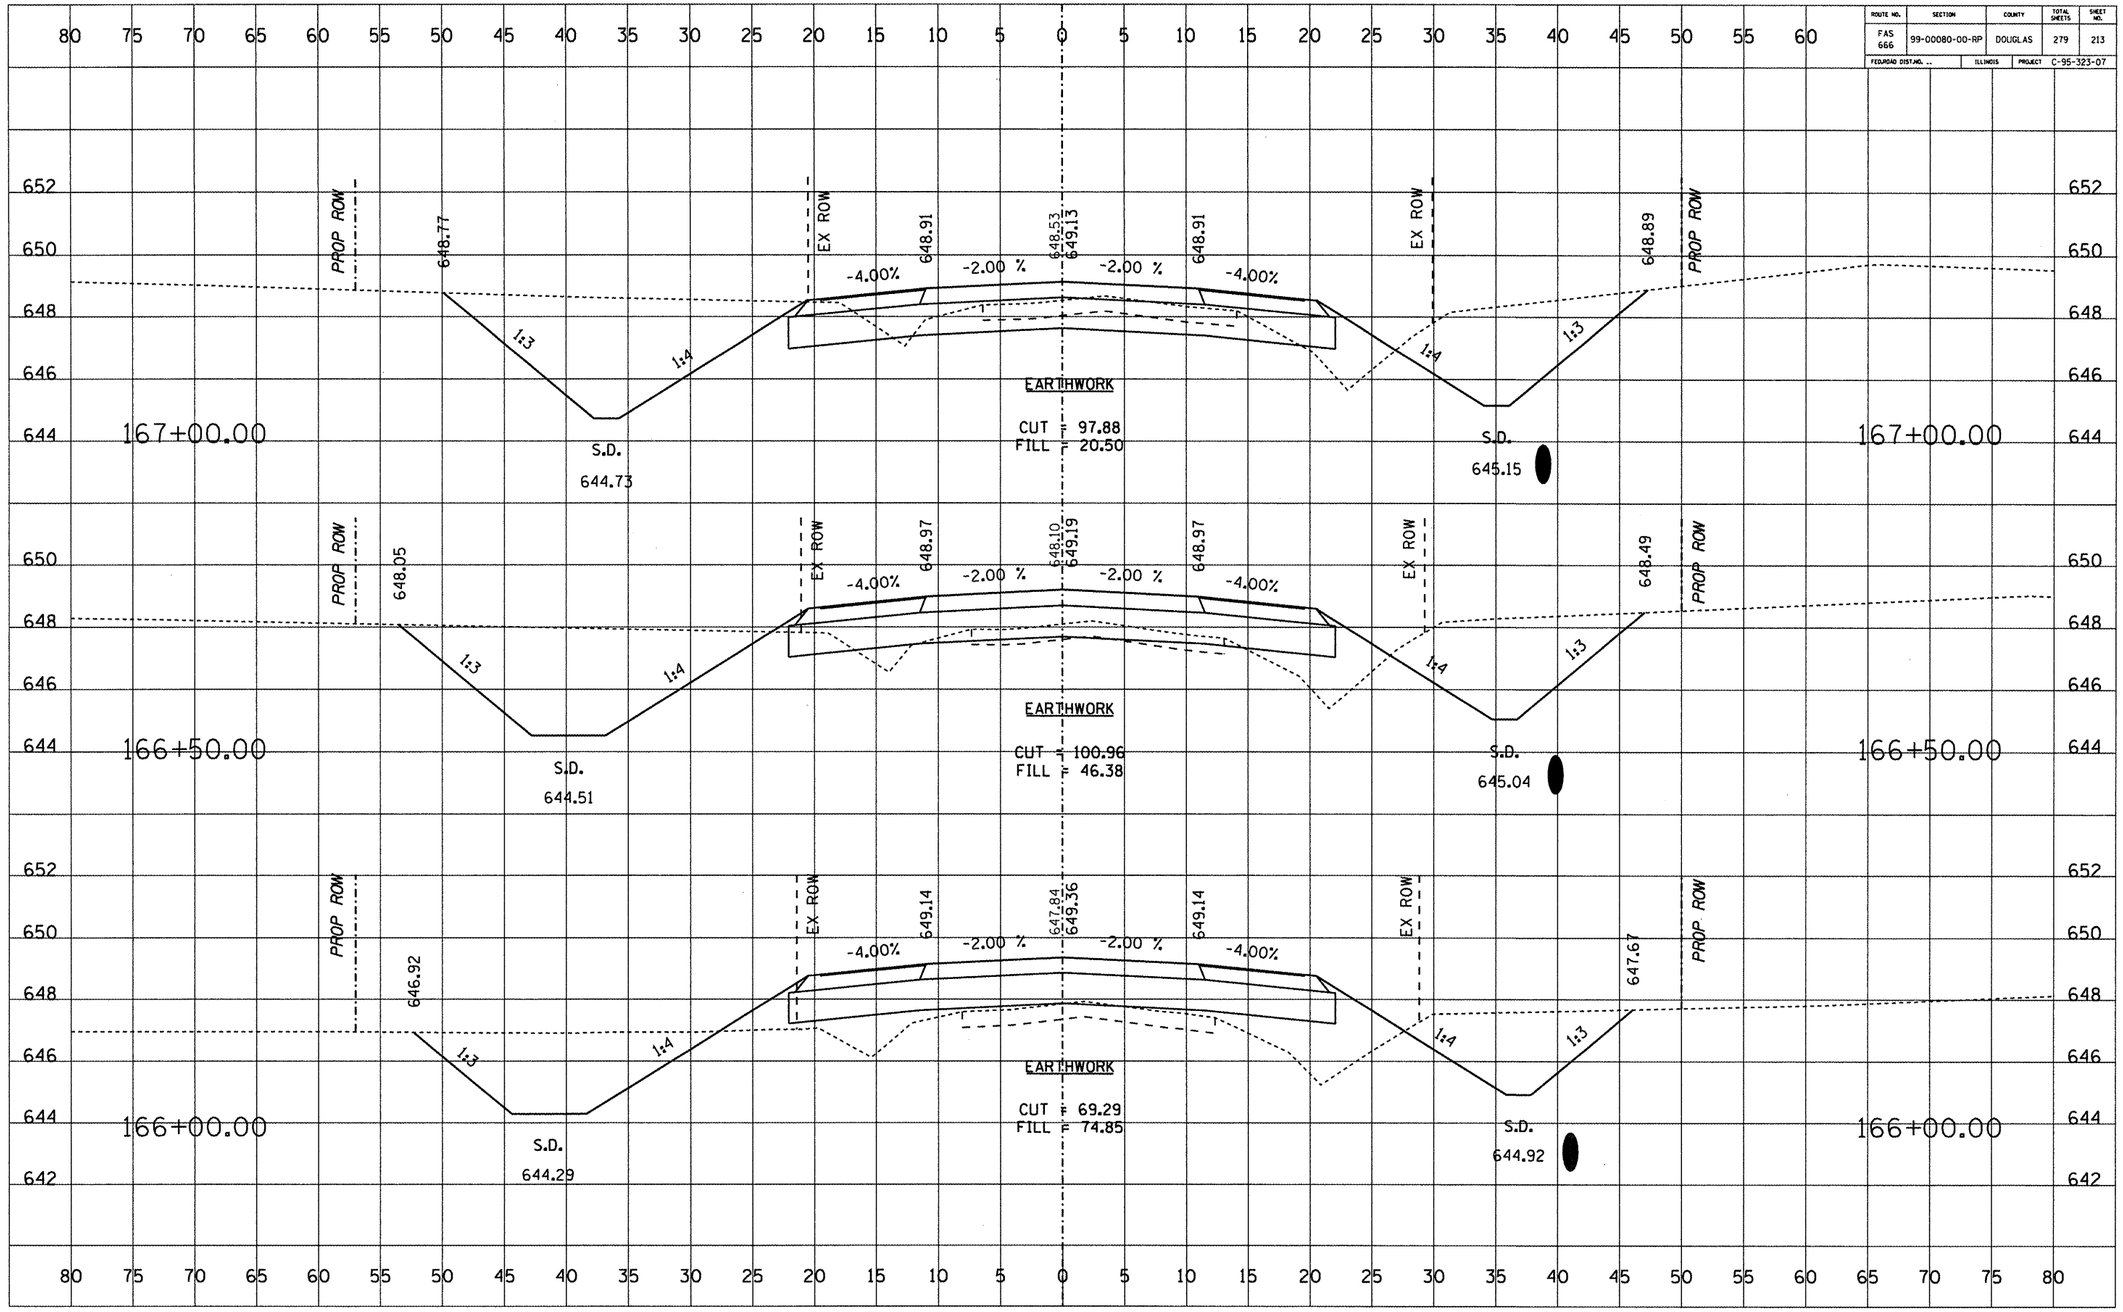

Prepared by: DOUGLAS COUNTY HIGHWAY DEPARTMENT TUSCOLA, ILLINOIS

CH 11 (FAS 666) - CROSS SECTIONS STA 166+00 TO STA 167+00