ROUTE NO.	SECTION	COUNTY	TOTAL SHEETS	SHEET NO.
FAS 666	99-00080-00-RP	DOUGLAS	279	247
FED.ROAD DIST.NO. ...	ILLINOIS	PROJECT	C-95-323-07	

FINAL SURVEY	ORIGINAL SURVEY	NO.	NOTE BOOK	BY	DATE
SURVEYED	SURVEYED				
PLOTTED	PLOTTED				
TEMPLATE	TEMPLATE				
AREAS	AREAS				
CHECKED	CHECKED				

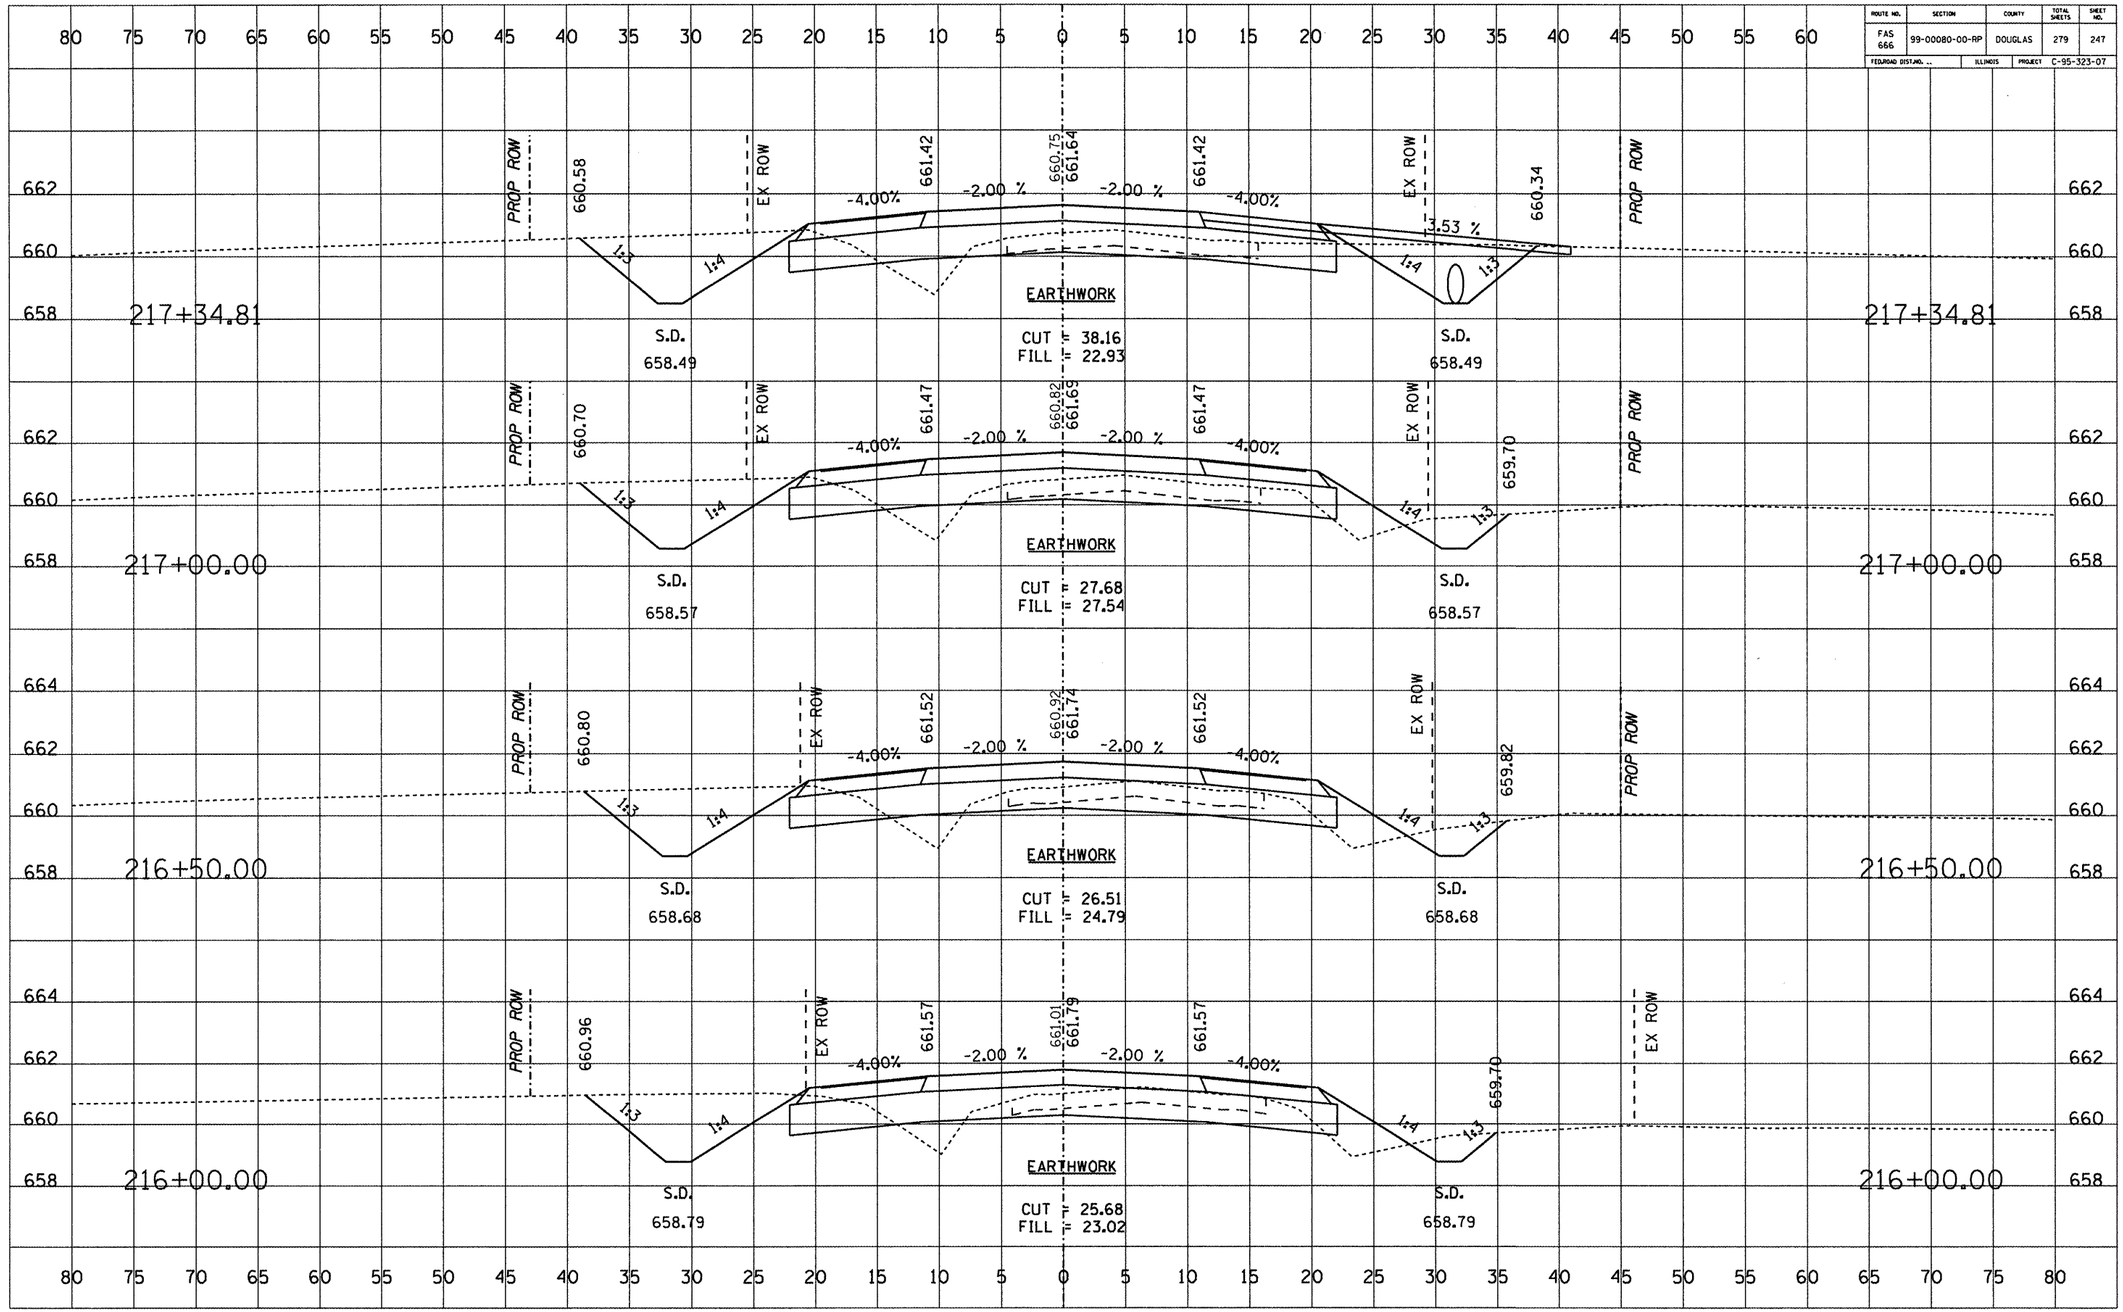

Prepared by: DOUGLAS COUNTY HIGHWAY DEPARTMENT TUSCOLA, ILLINOIS

CH 11 (FAS 666) - CROSS SECTIONS STA 216+00 TO STA 217+34.81