CONTRACT NO. 91387

| CO. HWY. | SECTION | COUNTY | TOTAL SHEETS | SHEET NO. |
|---|---|---|---|---|
| 13 | 05-00130-14-RS | McLEAN | 5 | 5 |
| FED. ROAD DIST. NO. 5 | ILLINOIS | FED. AID PROJECT | | |

SCALE: 1" = 1500'
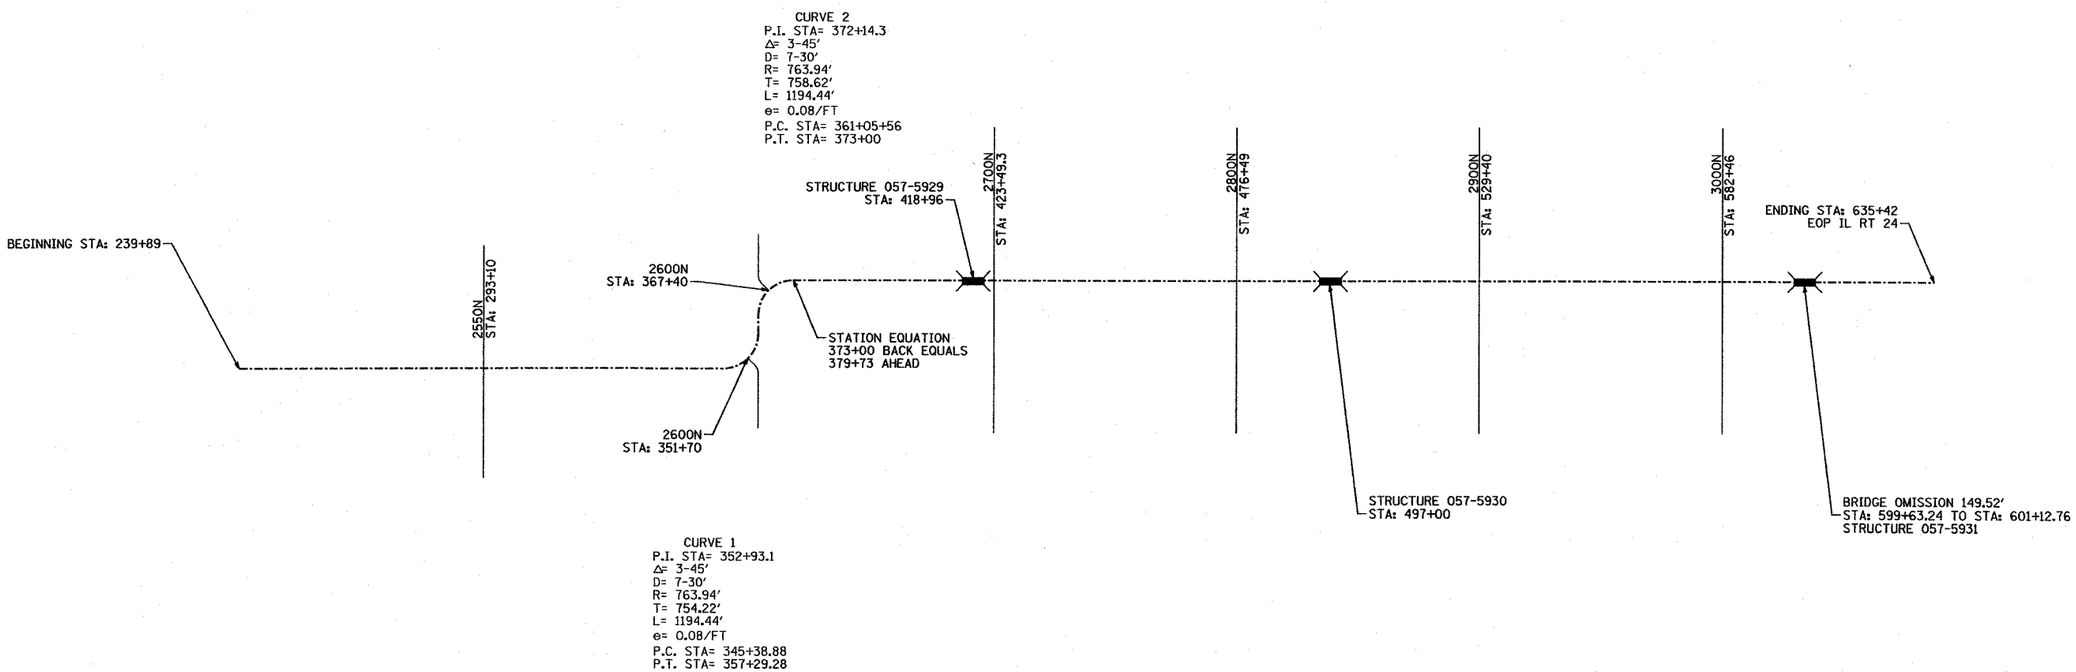
# CH 13 ALIGNMENT DIAGRAM