93456
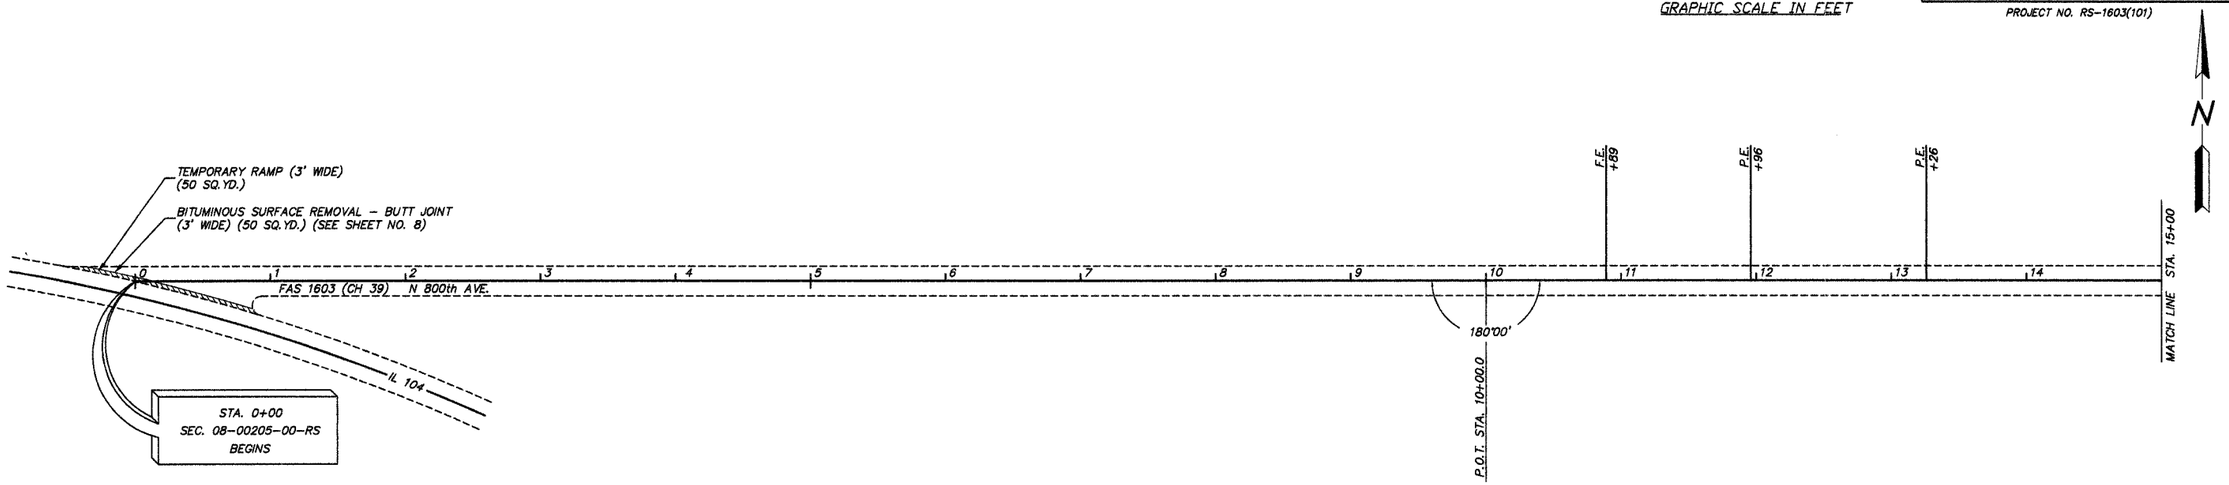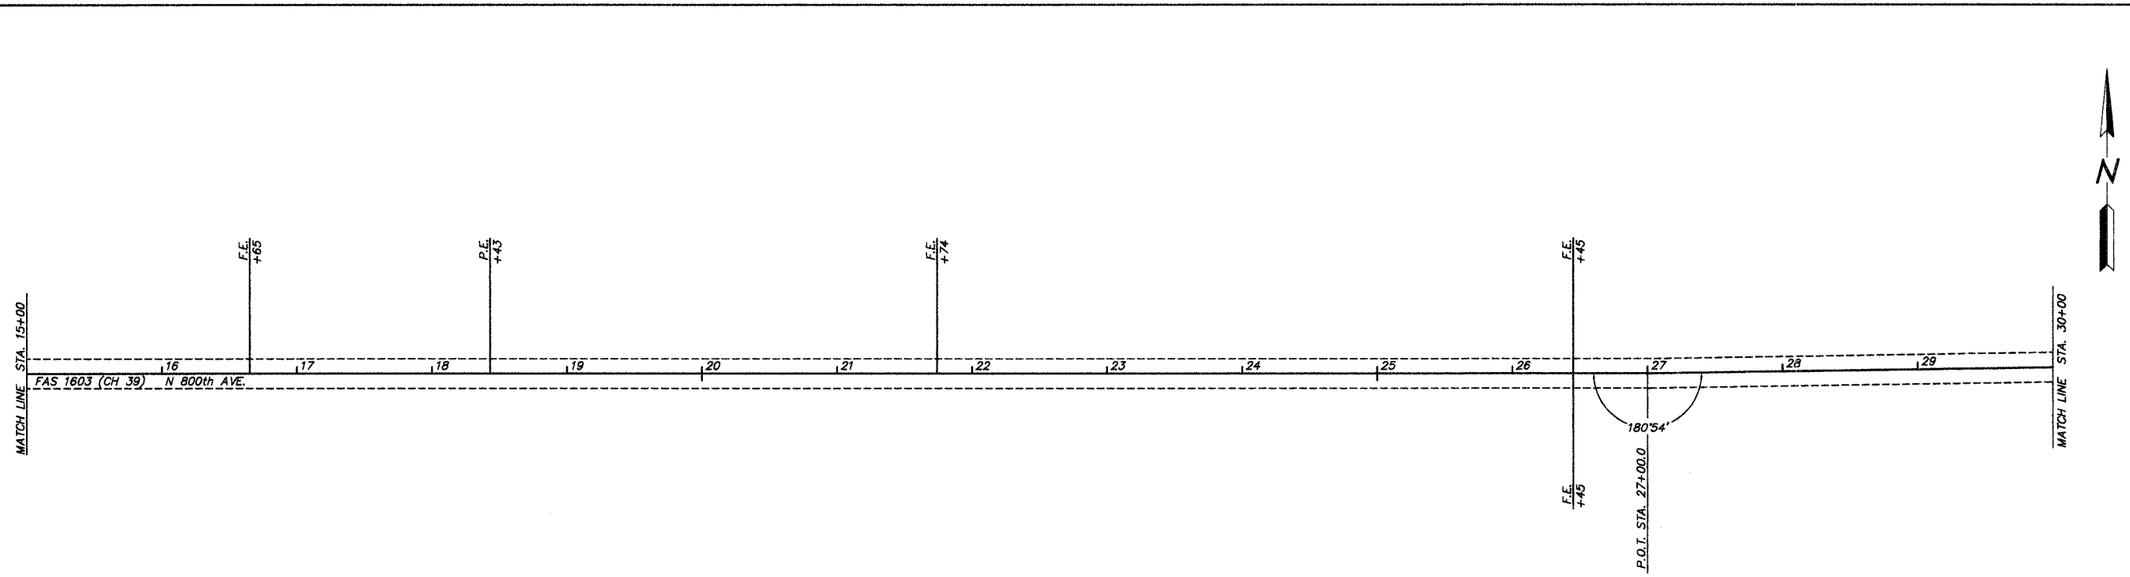
| COUNTY | ROUTE | SECTION | TOTAL SHEETS | SHEET NO. |
|---|---|---|---|---|
| ADAMS | FAS 1603 | 08-00205-00-RS | 8 | 4 |
| STATION 0+00 TO STATION 30+00 | | | | |
| PROJECT NO. RS-1603(101) | | | | |