93456

COUNTY	ROUTE	SECTION	TOTAL SHEETS	SHEET NO.
ADAMS	FAS 1603	08-00205-00-RS	8	6
STATION 60+00 TO STATION 90+00				
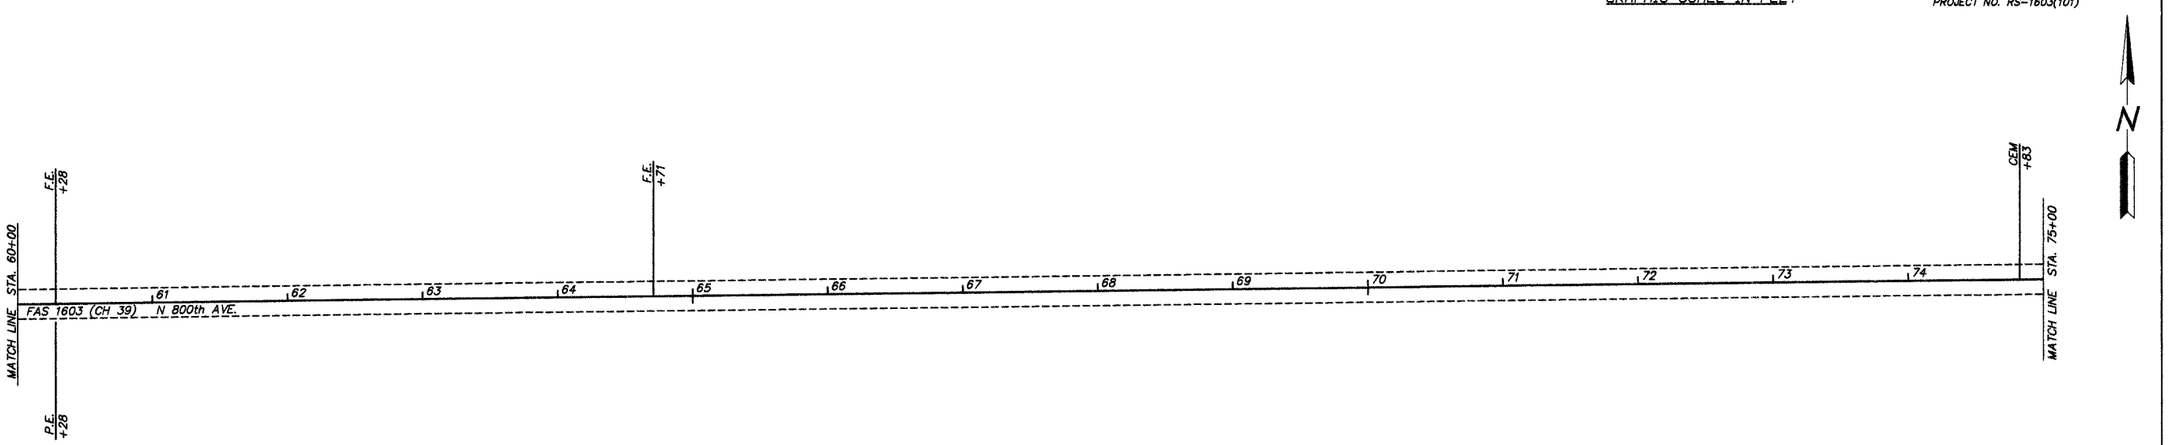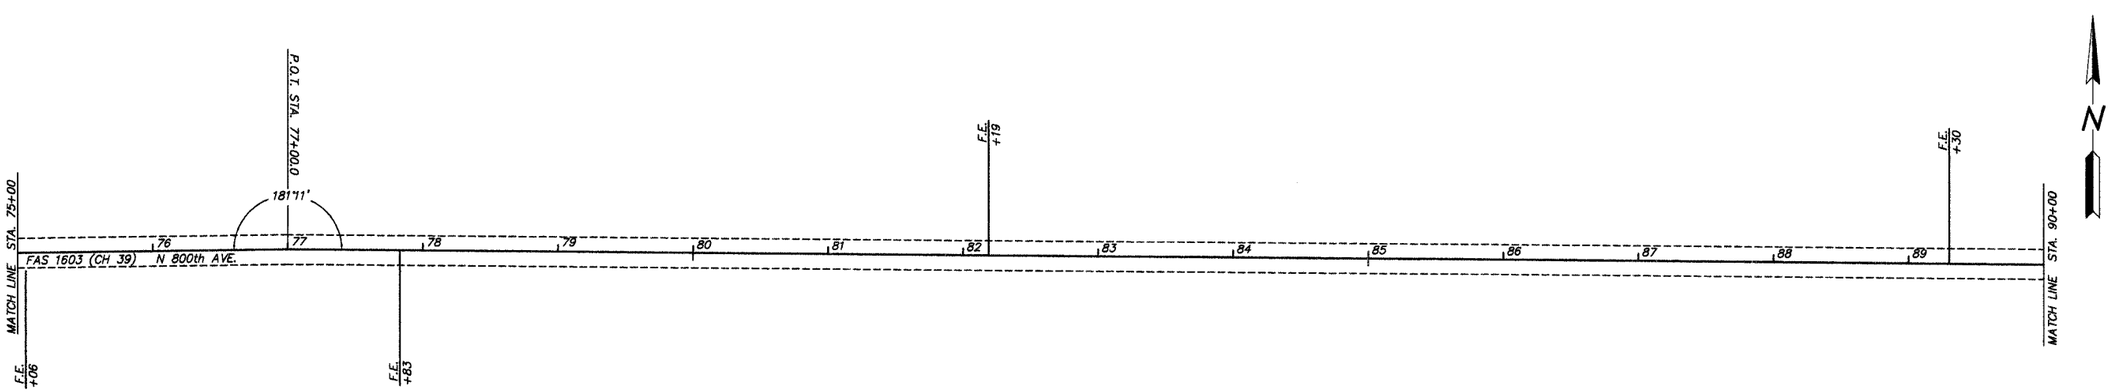
PROJECT NO. RS-1603(101)