93457

COUNTY	ROUTE	SECTION	TOTAL SHEETS	SHEET NO.
ADAMS	FAS 432	08-00206-00-RS	11	4
STATION 0+00 TO STATION 30+00				

PROJECT NO. RS-432(122)
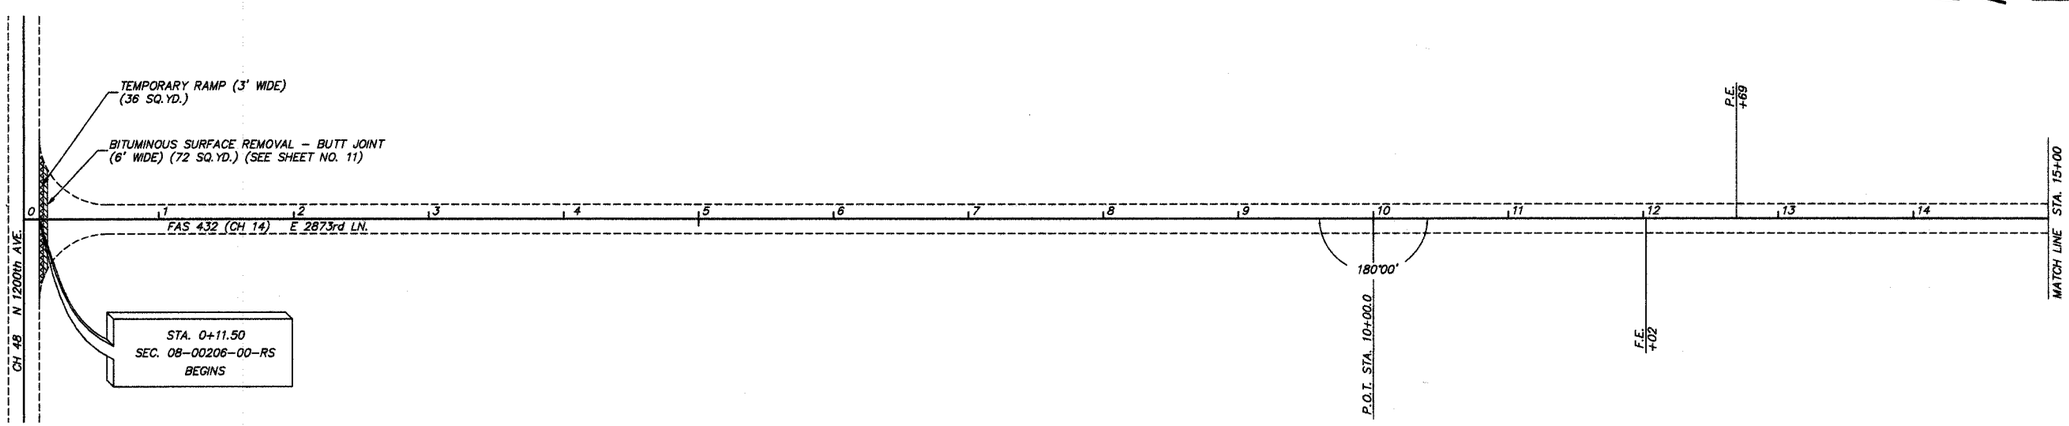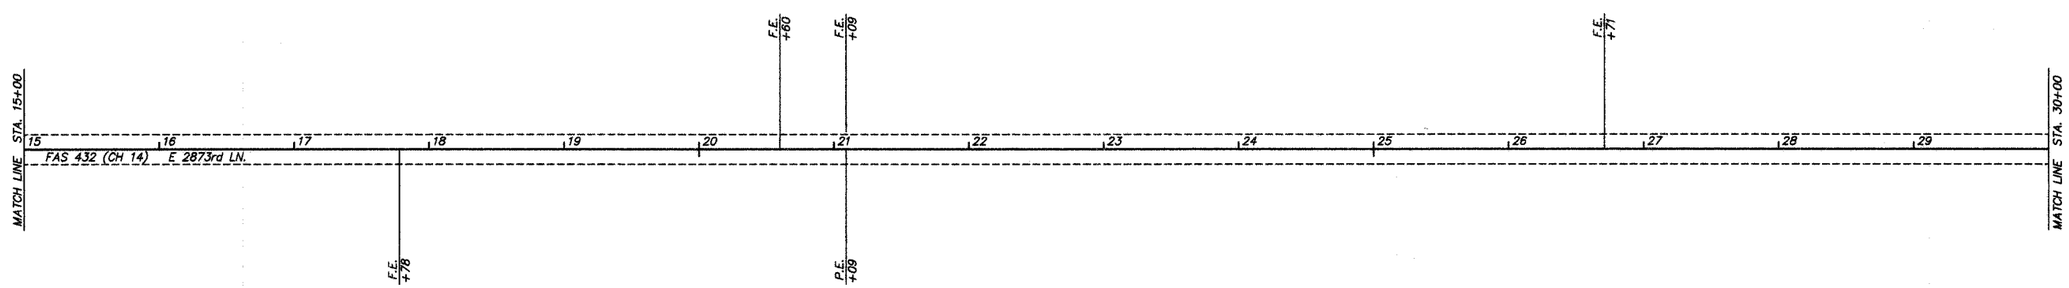
50 0 50 100
GRAPHIC SCALE IN FEET