SECTION 17, T.19 N. R.7W. 3rd P.M.

F.A. RTE.	SECTION	COUNTY	TOTAL SHEETS	SHEET NO.
34	95-05109-00-BR	MENARD	14	4
		CONTRACT NO. 93460		
FED. ROAD DIST. NO.	ILLINOIS	FED. AID PROJECT		

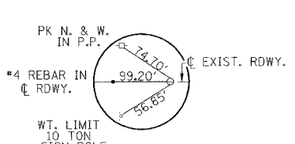

TIE #1
STA. 5+99
(#5 REBAR)

TIE #2
P.I. - STA. 7+49.92
(#5 REBAR)

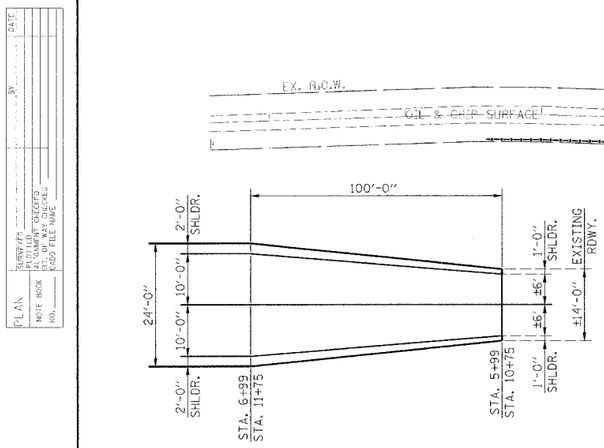

ROADWAY TRANSITION DETAIL

CURVE DATA

P.I. STA. 7+49.92
Δ = 2° 57'16"
D = 2° 53'50"
T = 51.00'
R = 1977.66'
L = 101.97'
E = 0.66'
P.C. STA. 6+98.92
P.T. STA. 8+00.89
S.E. = NONE

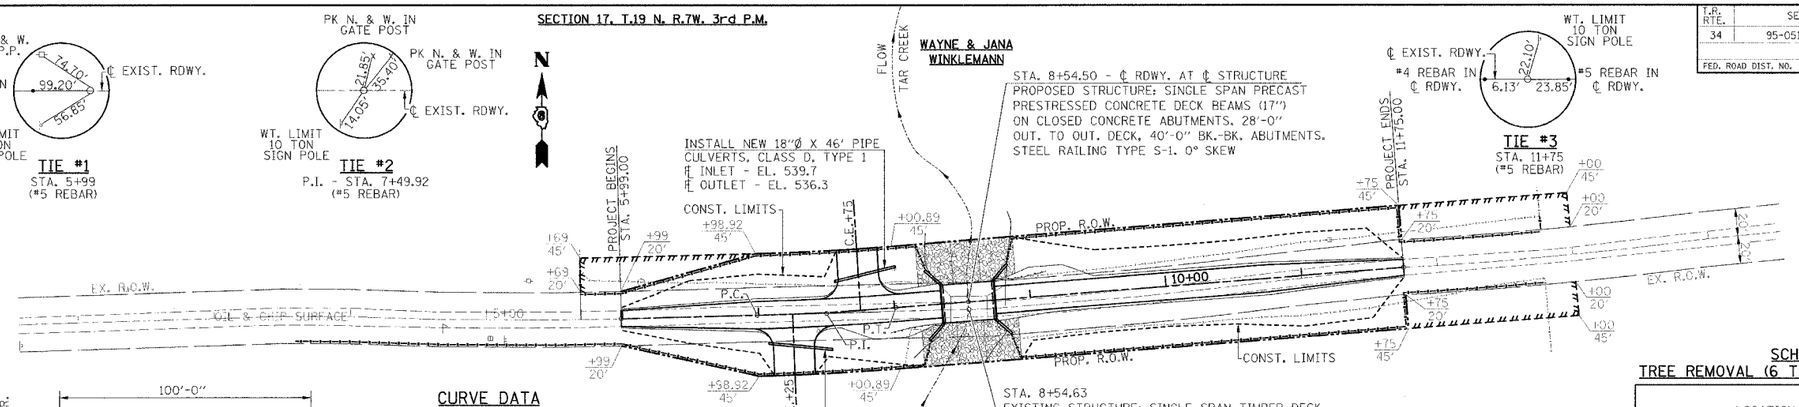

PLAN
0 50 100
SCALE: 1" = 50'

TIE #3
STA. 11+75
(#5 REBAR)

SCHEDULE
TREE REMOVAL (6 TO 15 UNITS DIAMETER)

LOCATION	QUANTITY (UNITS)
STA. 8+20 19' RT.	12
Total	12

NOTES

FINAL LOCATION OF FENCE WILL BE DETERMINED BY ENGINEER.

SEEDING CLASS 2 (SPECIAL) - STA. 5+99 TO STA. 11+75
R.O.W. TO R.O.W. - 0.80 ACRE

UTILITIES

AT&T
1-888-611-4466

Menard Electric Cooperative
P.O. Box 100
Petersburg, Illinois 62675
1-217-632-7746

EARTH EXCAVATION - 201 CU. YDS.
• FURNISHED EXCAVATION - 3 CU. YDS.
EMBANKMENT - 181 CU. YDS.

EARTH EXCAVATION - 620 CU. YDS.
• FURNISHED EXCAVATION - 27 CU. YDS.
EMBANKMENT - 492 CU. YDS.

BM #1: YELLOW BENCHMARK NAIL IN POWER POLE, STA. 8+01, 29' LT., ELEVATION = 539.76

• NOTE: EXCESS STRUCTURE EXCAVATION OF 30 CU. YDS. WILL BE USED. NO FURNISHED EXCAVATION WILL BE REQUIRED.

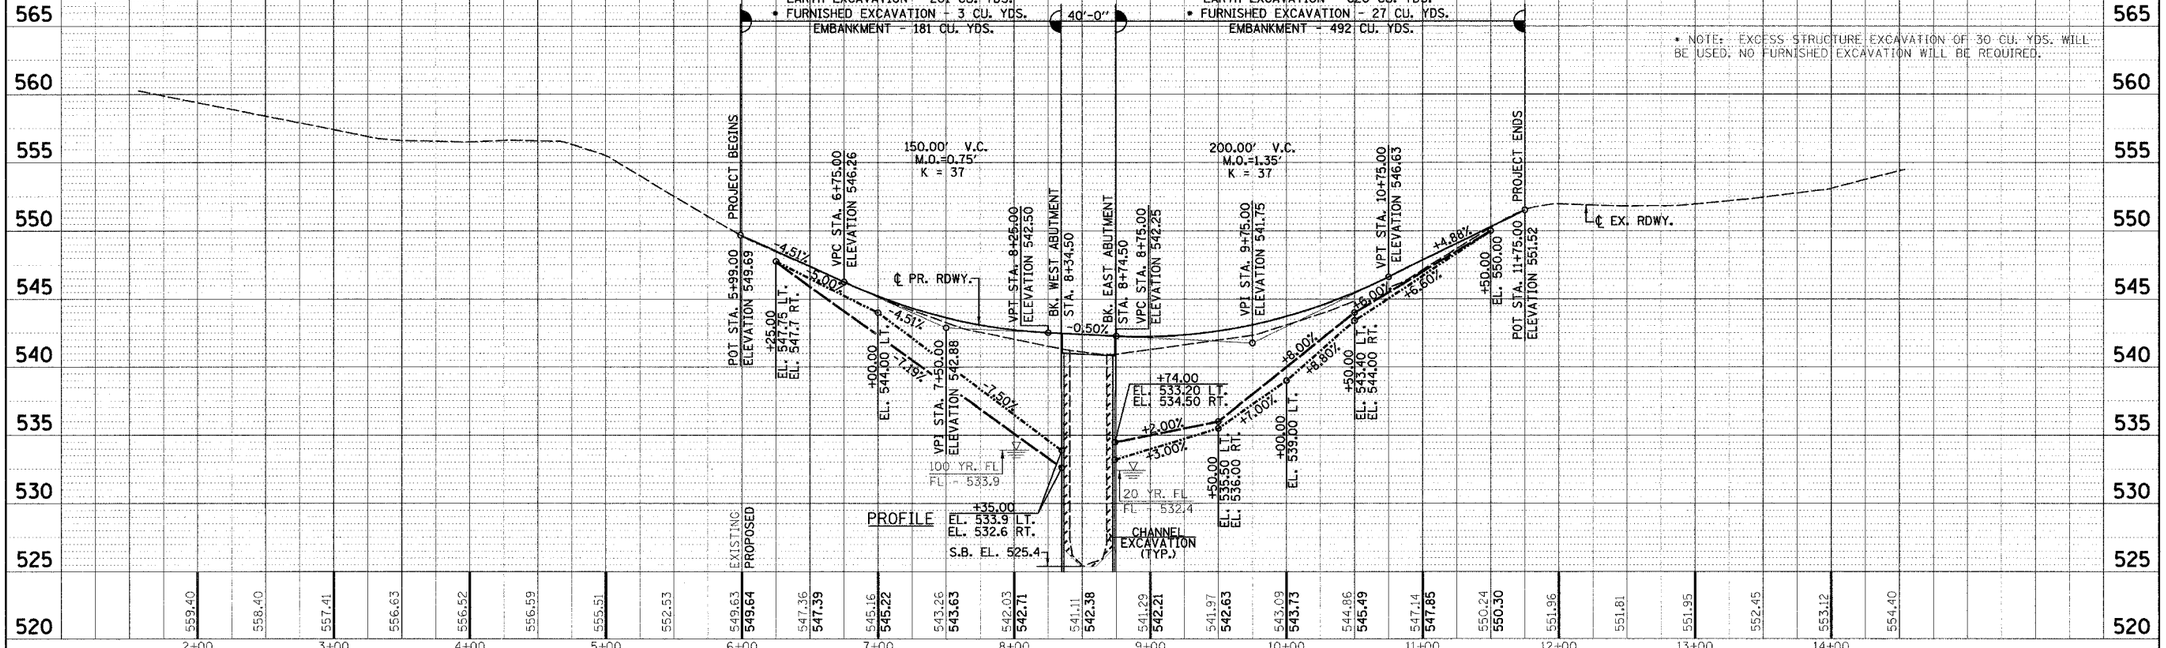

FILE NAME = $FILE$	USER NAME = $USER$	DESIGNED -	REVISED -	Allen Henderson & Associates, Inc. Civil and Structural Engineers Springfield, IL. 62703 Phone: (217)544-8033 IL. Design Firm No. 184-001907	ROADWAY PLAN & PROFILE
		CHECKED -	REVISED -		SCALE: 1" = 50' | SHEET NO. 4 OF 14 SHEETS | STA. 5+99.00 TO STA. 11+75.00
	PLOT SCALE = $SCALE$	DRAWN -	REVISED -		
	PLOT DATE = $DATE$	CHECKED -	REVISED -		

F.A. RTE.	SECTION	COUNTY	TOTAL SHEETS	SHEET NO.
34	95-05109-00-BR	MENARD	14	4
		CONTRACT NO.		
FED. ROAD DIST. NO.	ILLINOIS	FED. AID PROJECT		