93464

F.A.U. ROUTE	SECTION	COUNTY	TOTAL SHEETS	SHEET NO.
8047	96-00379-00-PV	SANG	66	25
FED. ROAD DIST. NO.		ILLINOIS	FED. AID PROJECT	

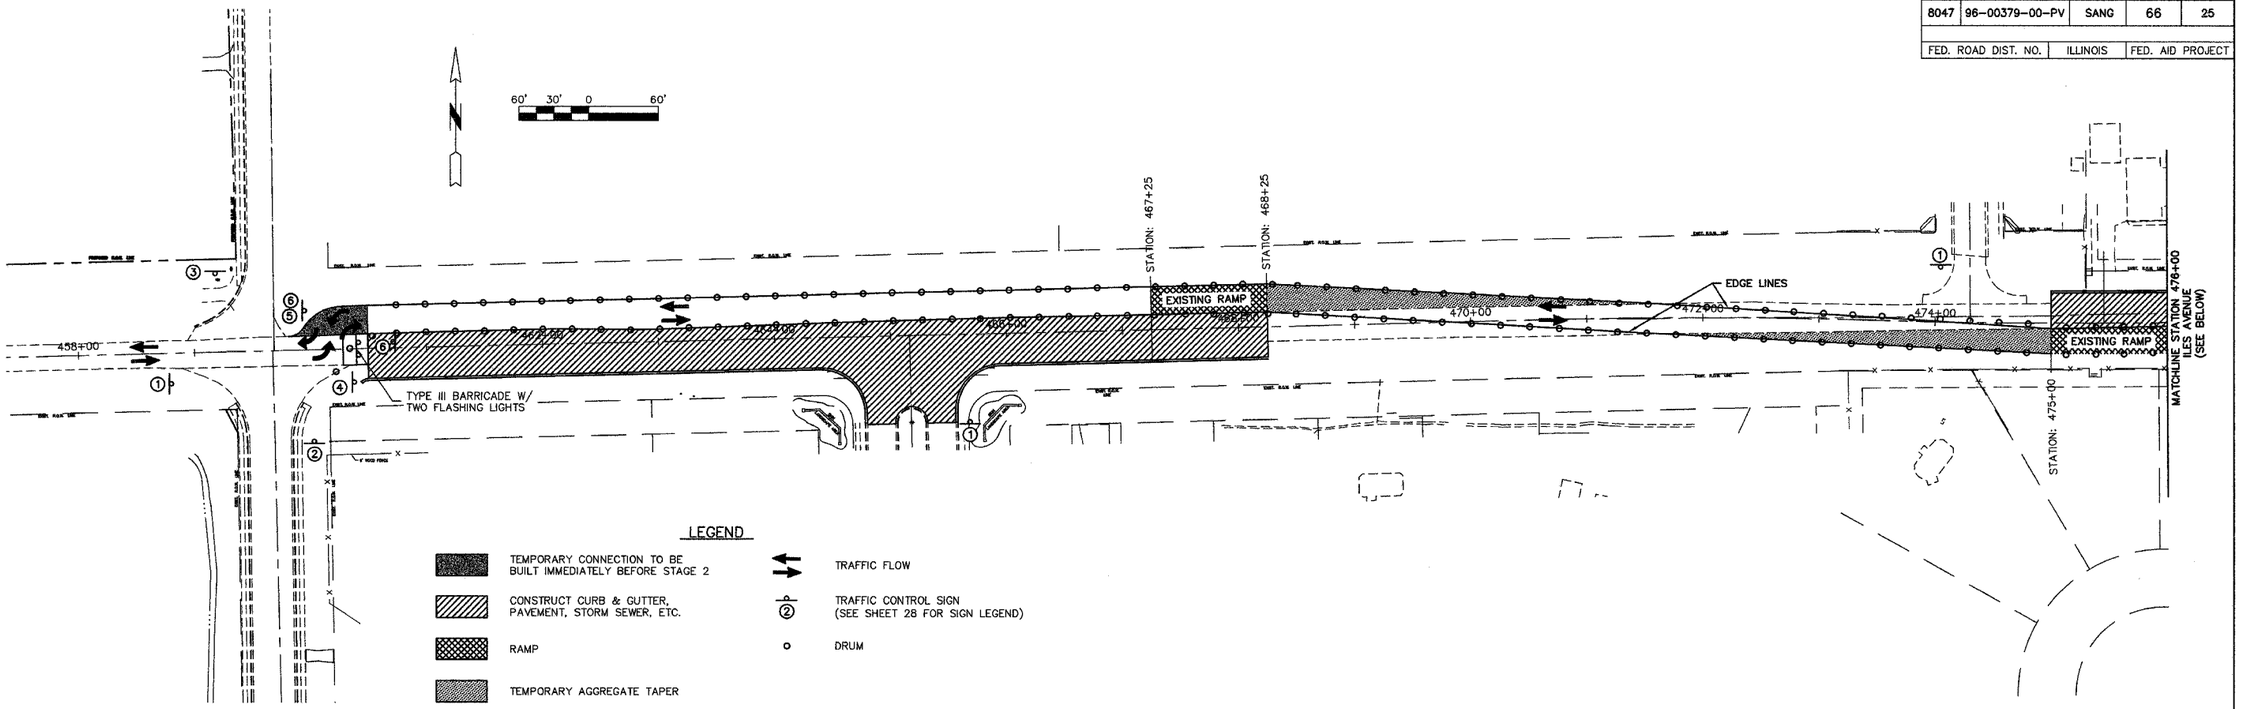

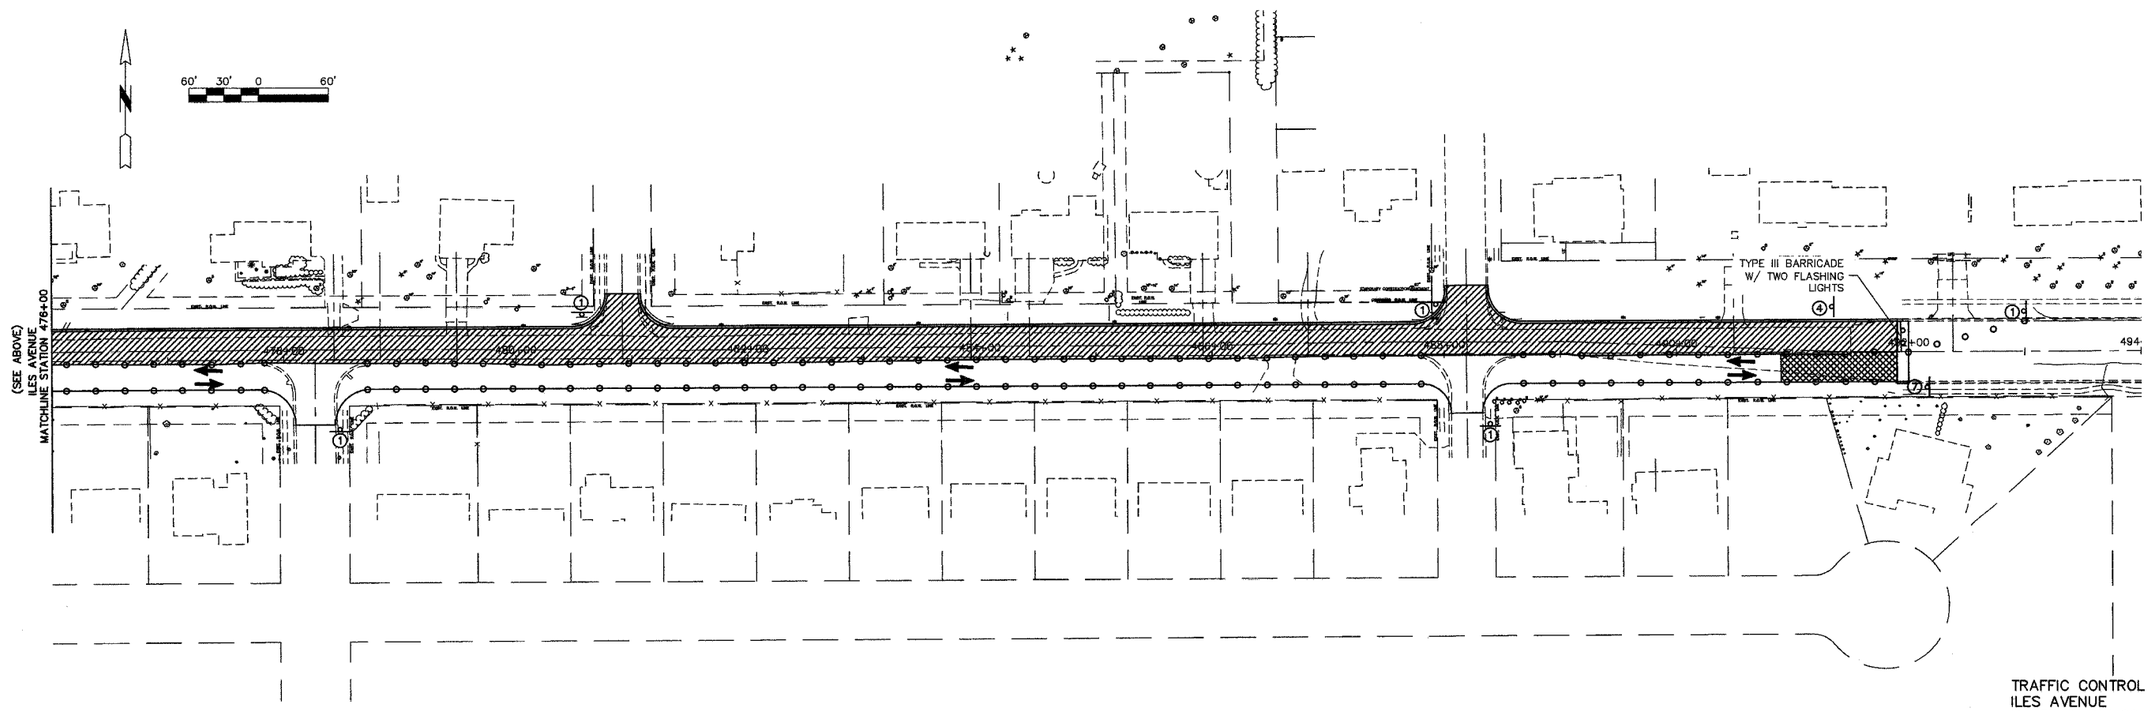

TRAFFIC CONTROL STAGE II
ILES AVENUE
SHEET 25 OF 66 SHEETS

G:\jobs\96100\CONPLANS_2007\C-TRAF-R1.dwg, STG2, 3/21/2008 2:42 PM, RPOTTS, 1:1

Attached Xref(s) found at :
X:-TBLK (G:\Jobs\96100\CONPLANS_2007\X-TBLK.dwg)