93464

F.A.U. ROUTE	SECTION	COUNTY	TOTAL SHEETS	SHEET NO.
8047	96-00379-00-PV	SANG	66	33
FED. ROAD DIST. NO.		ILLINOIS	FED. AID PROJECT	

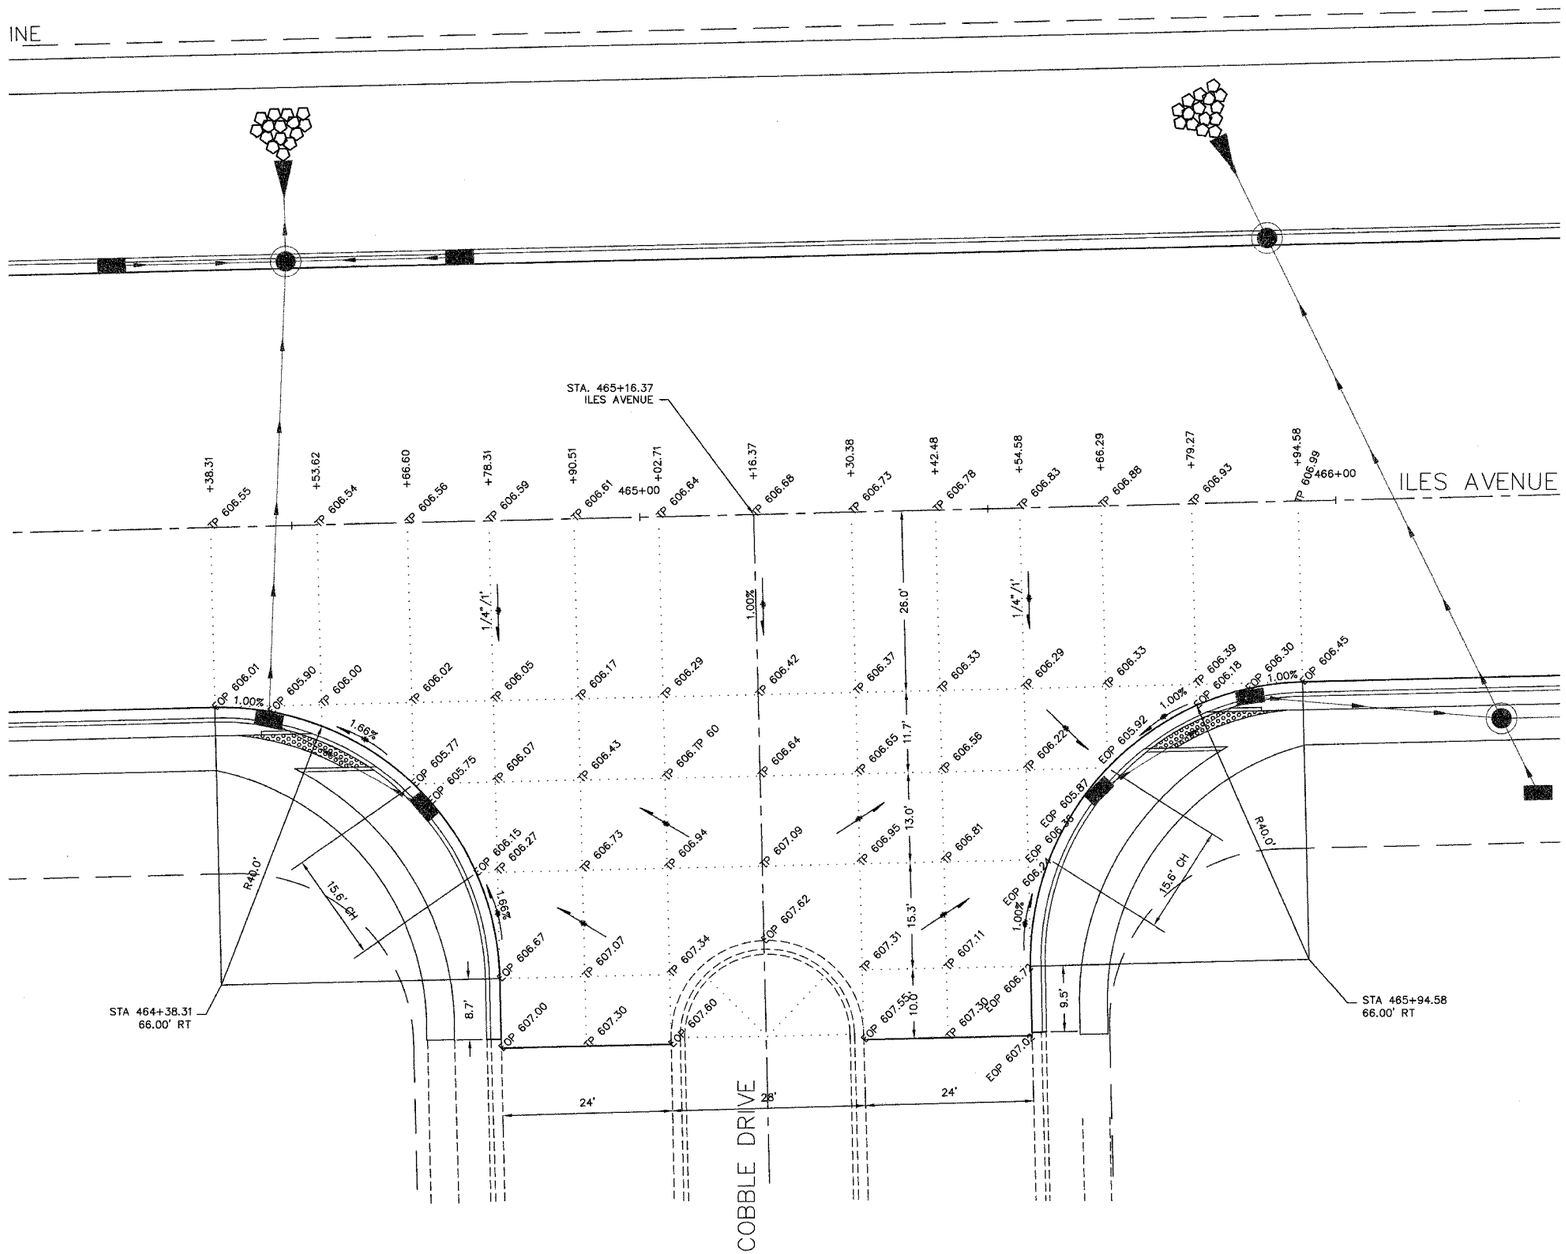

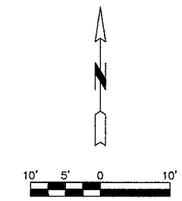

LEGEND

TP – TOP OF PAVEMENT

EOP – EDGE OF PAVEMENT

NOTES

1) ALL SPOT ELEVATIONS AND DIMENSIONS THAT REFER TO CURBING REFERENCE THE FACE OF THE CURB (EOP), UNLESS OTHERWISE NOTED.

NO.	DATE	REVISION	BY

SHEET TITLE
INTERSECTION DETAILS
COBBLE DRIVE

PROJECT
ILES AVENUE

PROJECT NO. 96100
SCALE 1" = 10'
DATE OCT., 2007
DRAWN BY MEC
CHECKED BY PBW
DRAWING FILE C-INTR
DRAWING NO. 33
OF 66 SHTS

MEC
MARTIN ENGINEERING COMPANY of Illinois
CONSULTING ENGINEERS/LAND SURVEYORS
(ILLINOIS PROFESSIONAL DESIGN FIRM NO. 184-002843)
3223 S. MEADOWBROOK RD., SPRINGFIELD, ILLINOIS 62711
Phone : (217) 698-8900, Fax : (217) 698-8922, E-Mail : macmail@martinengineeringco.com

Attached Xref(s) found at :
C-BASE (S:\jobs\96100\CONPLANS_2007\C-BASE.dwg)
X-BASE (S:\jobs\96100\CONPLANS_2007\X-BASE.dwg)

G:\jobs\96100\CONPLANS_2007\C-INTR.dwg, COBBLE, 3/21/2008 9:47 AM, RPOTTS, 1:1