ORIGINAL SURVEY			
	SURVEYED		
	PLOTTED		
NOTE BOOK	TEMPLATE		
	AREAS		
NO.	AREAS CHECKED		

FINAL SURVEY			
	SURVEYED		
	PLOTTED		
NOTE BOOK	TEMPLATE		
	AREAS		
NO.	AREAS CHECKED		

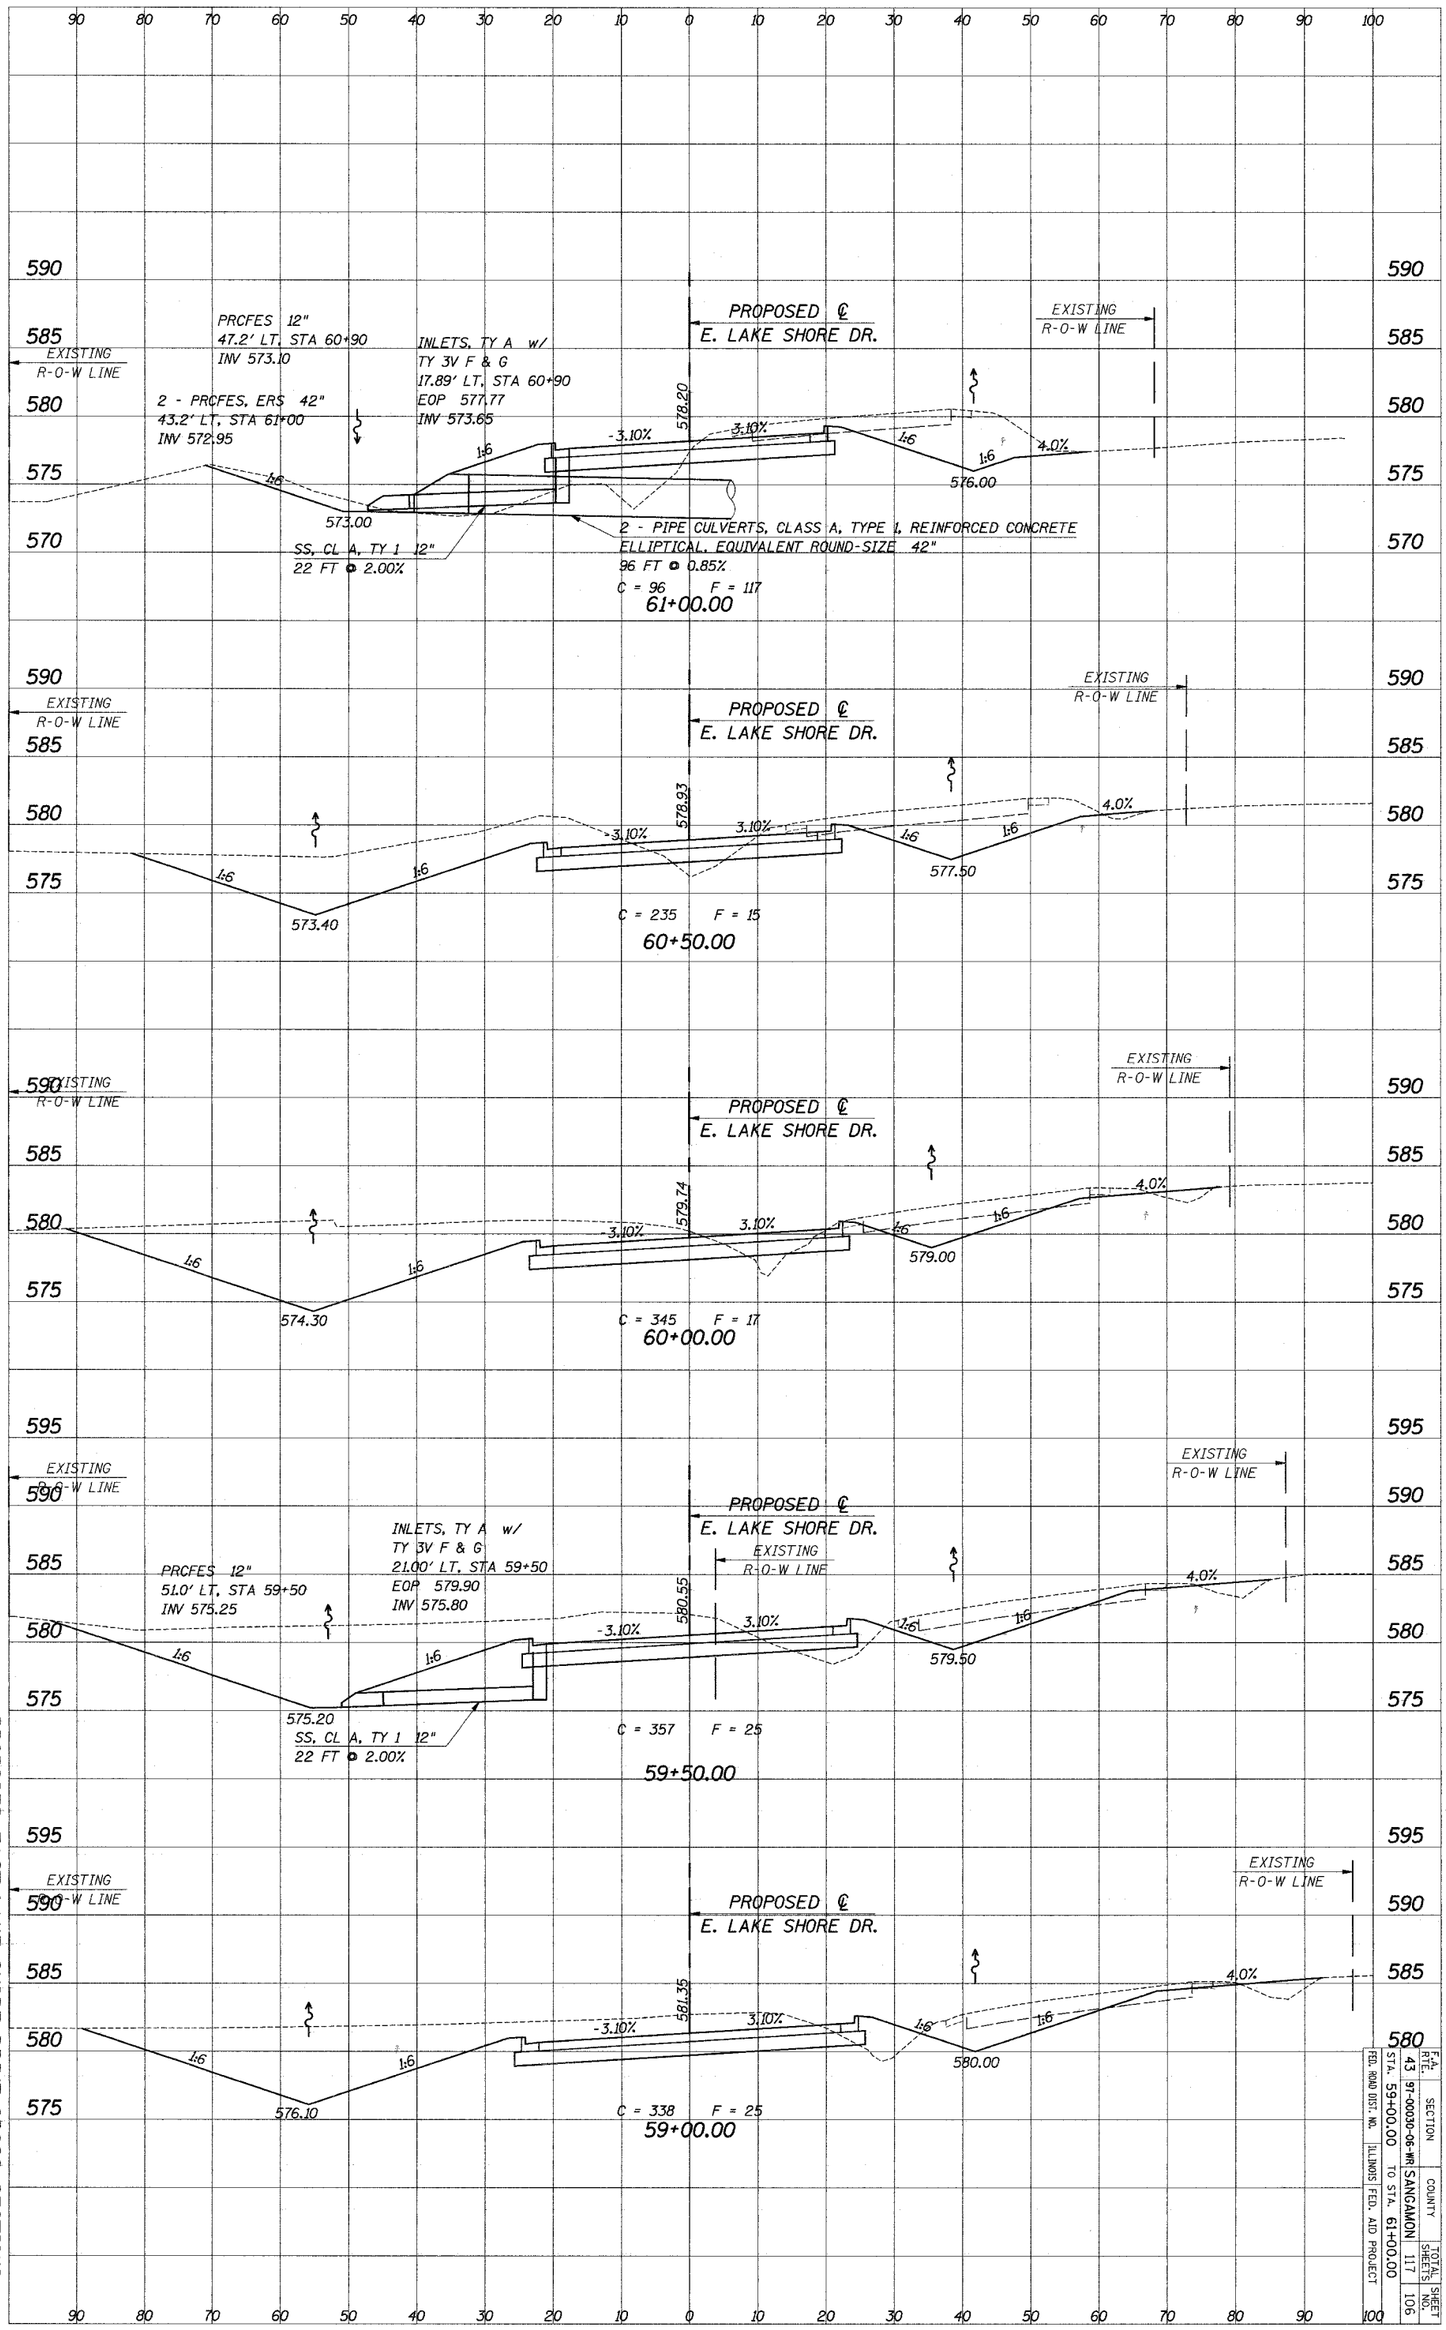

PROPOSED EAST LAKE SHORE DRIVE CROSS-SECTIONS

F.A. RTE.	SECTION	COUNTY	TOTAL SHEETS	SHEET NO.
43	97-00030-06-WR	SANGAMON	117	106
STA. 59+00.00		TO STA. 61+00.00		
FED. ROAD DIST. NO.	ILLINOIS FED. AID PROJECT			

93467