ORIGINAL SURVEY			
	SURVEYED		
	PLOTTED		
NOTE BOOK	TEMPLATE		
	AREAS		
NO.	AREAS CHECKED		

FINAL SURVEY			
	SURVEYED		
	PLOTTED		
NOTE BOOK	TEMPLATE		
	AREAS		
NO.	AREAS CHECKED		

PROPOSED EAST LAKE SHORE DRIVE CROSS-SECTIONS

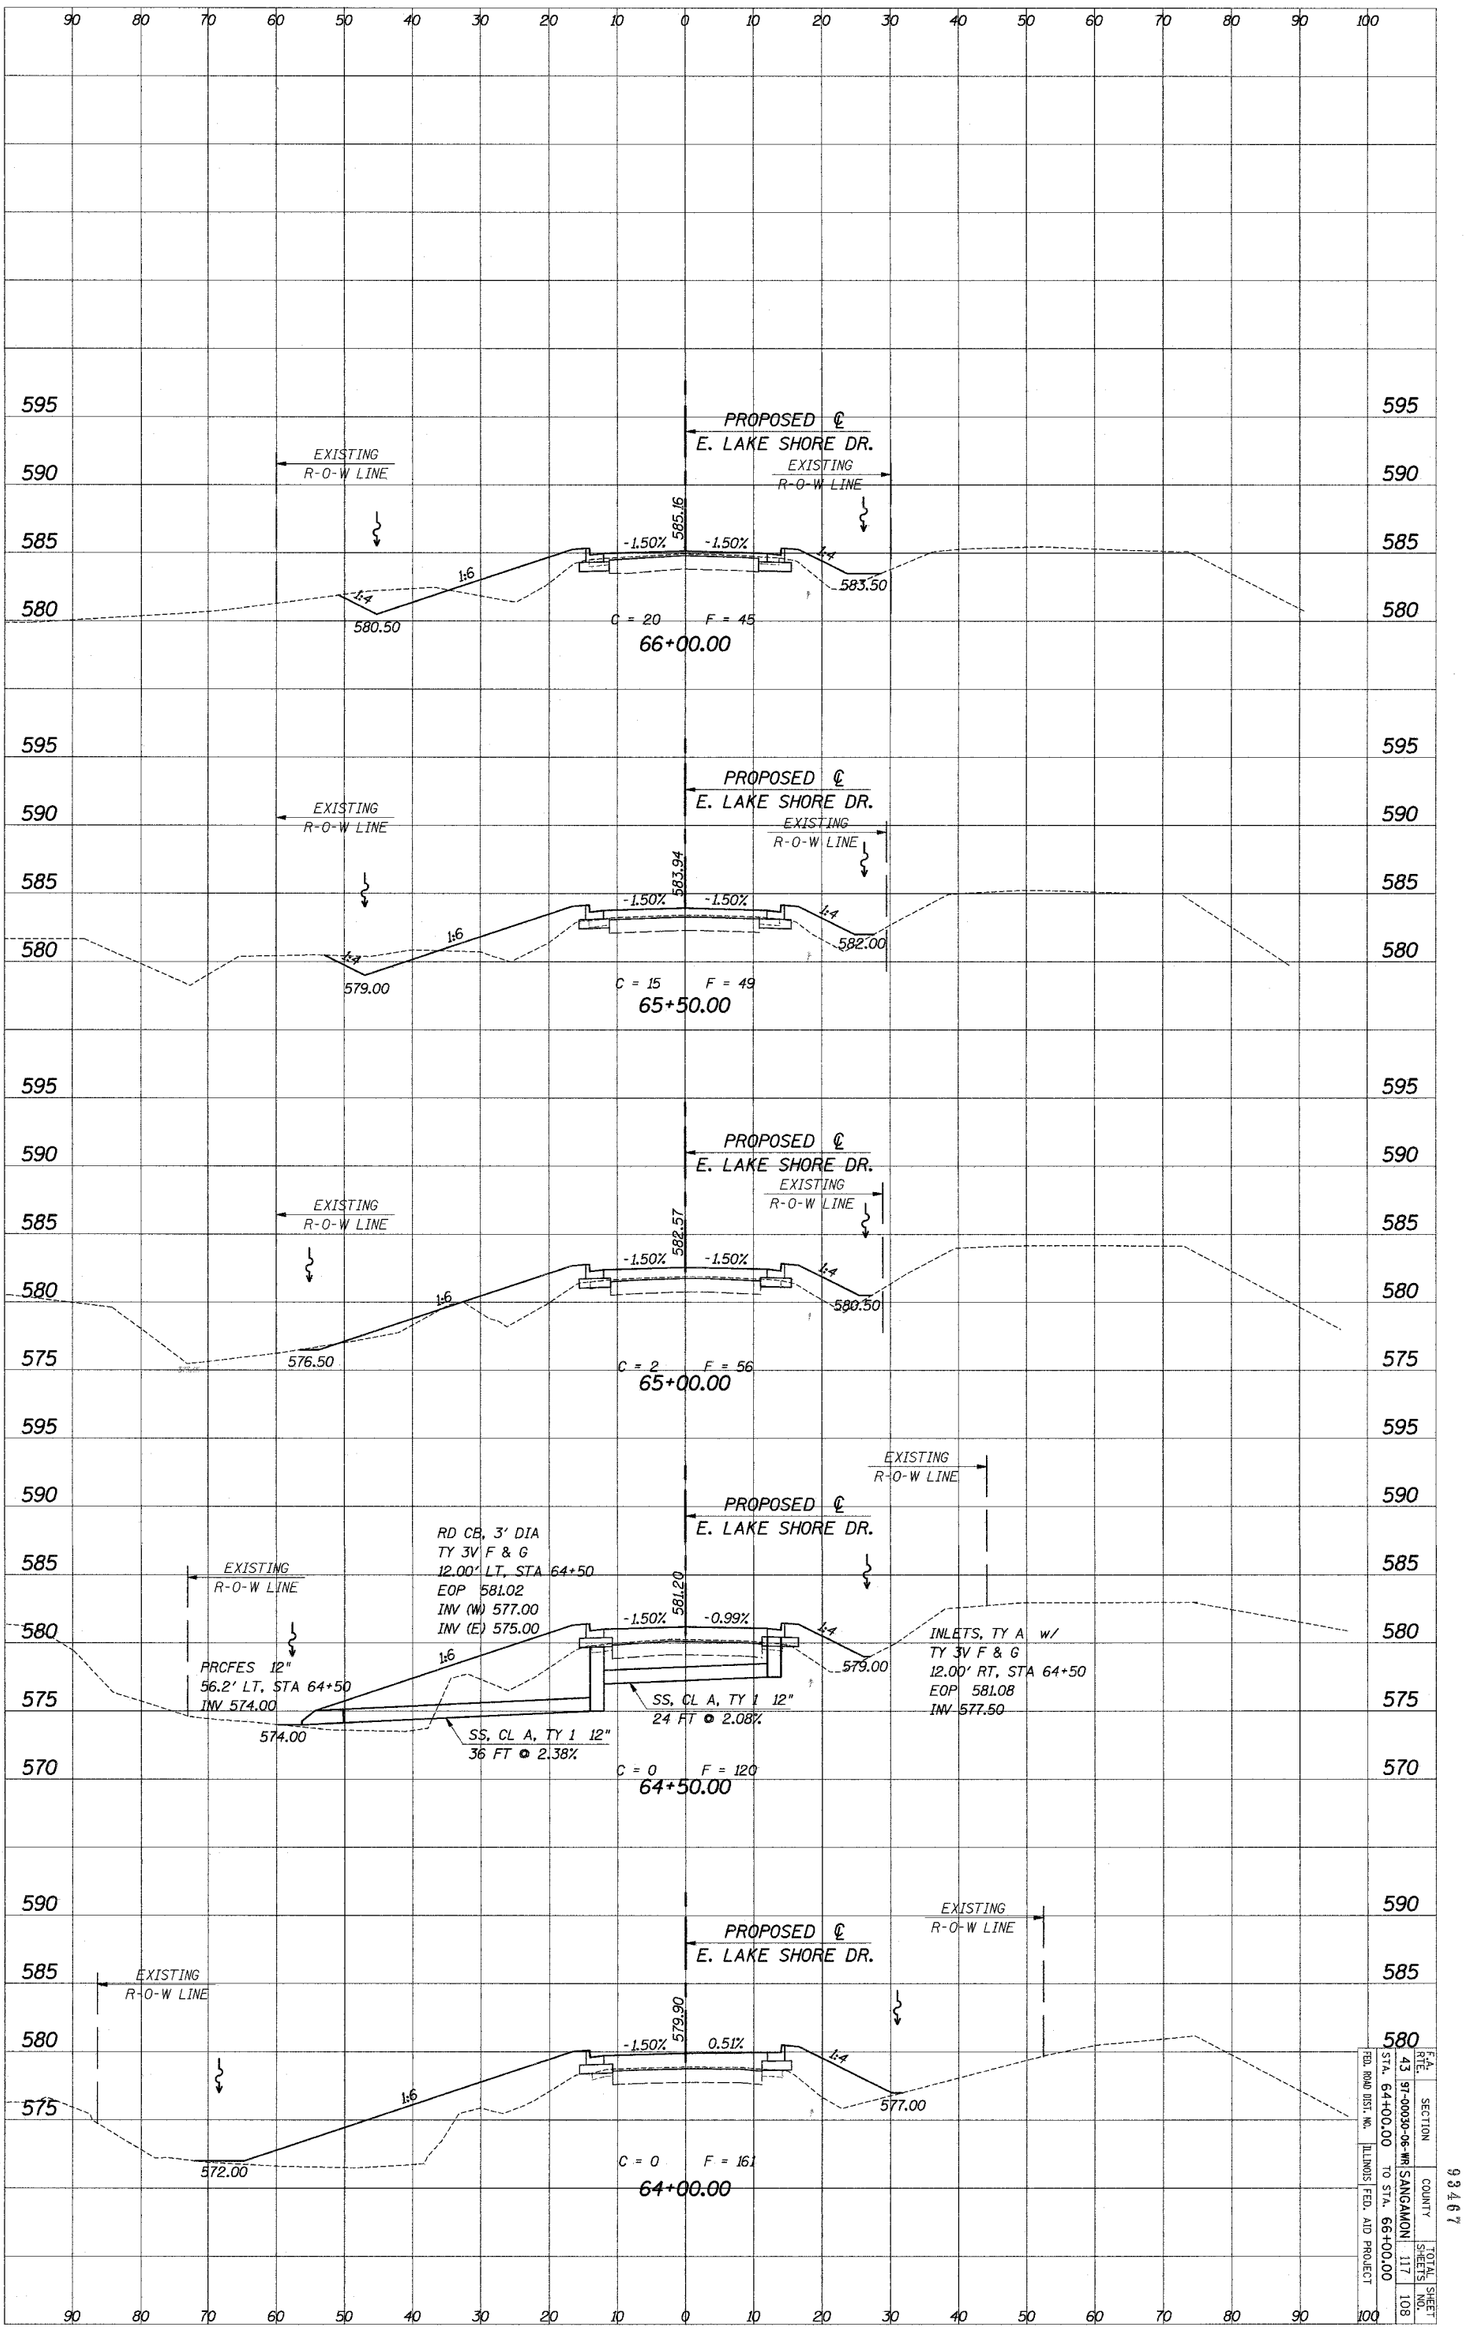

F.A. RTE.	SECTION	COUNTY	TOTAL SHEETS	SHEET NO.
43	97-00030-06-WR	SANGAMON	117	108
FED. ROAD DIST. NO.	STA. 64+00.00	TO STA. 66+00.00		
ILLINOIS	FED. AID PROJECT			

93467