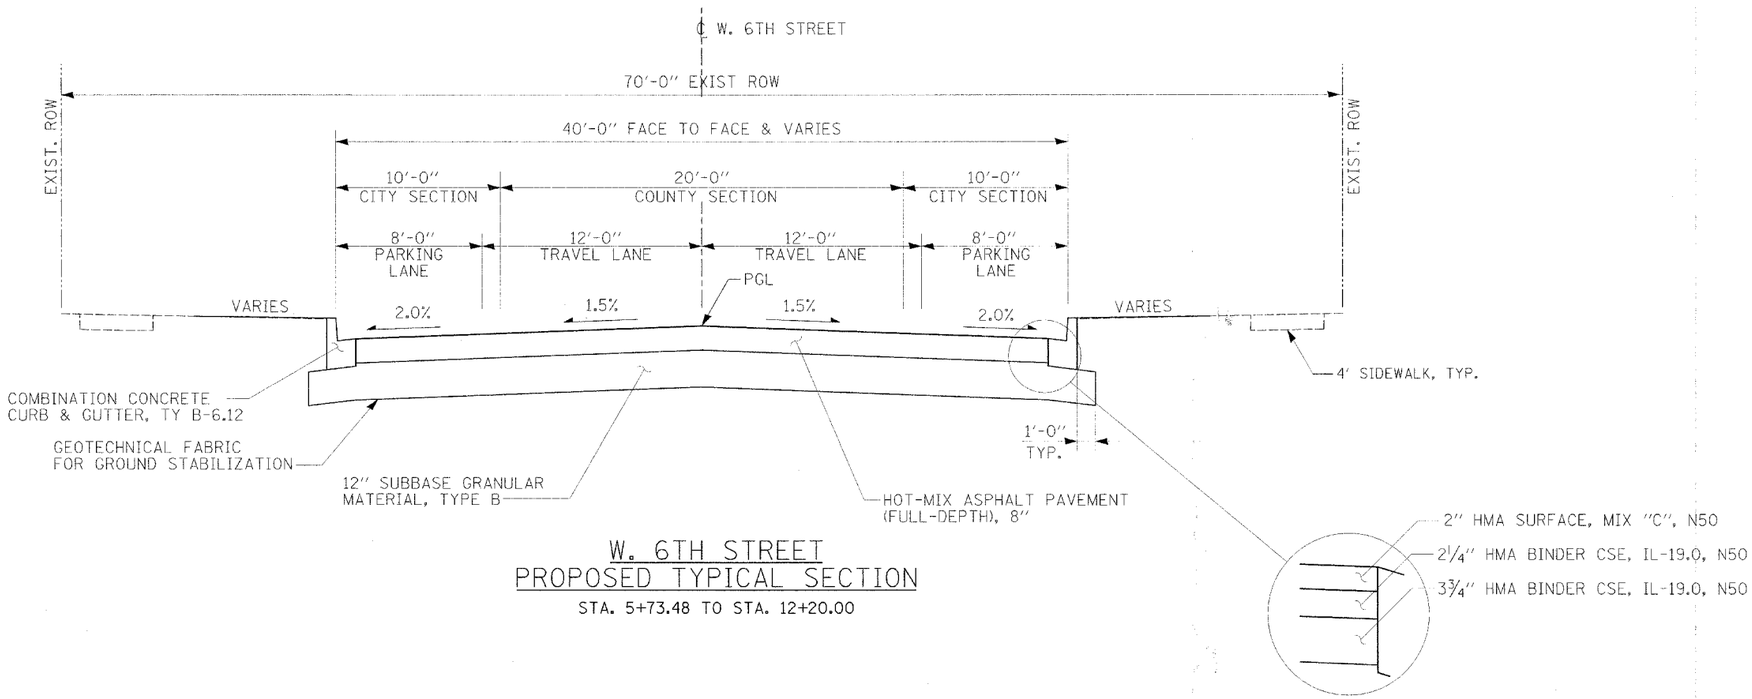

W. 6TH STREET
PROPOSED TYPICAL SECTION
STA. 5+73.48 TO STA. 12+20.00

USER NAME = $USER$	DESIGNED -	REVISED -	STATE OF ILLINOIS DEPARTMENT OF TRANSPORTATION	PROPOSED TYPICAL SECTIONS	F.A. RTE.	SECTION	COUNTY	TOTAL SHEETS	SHEET NO.
	DRAWN -	REVISED -			N/A	02-00066-00-PV	CUMBERLAND	32	6
PLOT SCALE = $SCALE$	CHECKED -	REVISED -					CONTRACT NO. 95553		
PLOT DATE = 3/31/2008	DATE -	REVISED -		SCALE: SHEET NO. OF SHEETS STA. TO STA.	FED. ROAD DIST. NO.	ILLINOIS	FED. AID PROJECT		

FILE NAME = X:\CH\IE\2007\07n004\CAD\PLANS\typical sections.dgn