Contract # 97312

ROUTE NO.	SECTION	COUNTY	TOTAL SHEETS	SHEET NO.
FAU 9212	99-00009 -01-FP	ST. CLAIR		71
FED. ROAD DIST. NO. 8	ILLINOIS	FED. AID PROJECT-		
CULVERT TS&L				

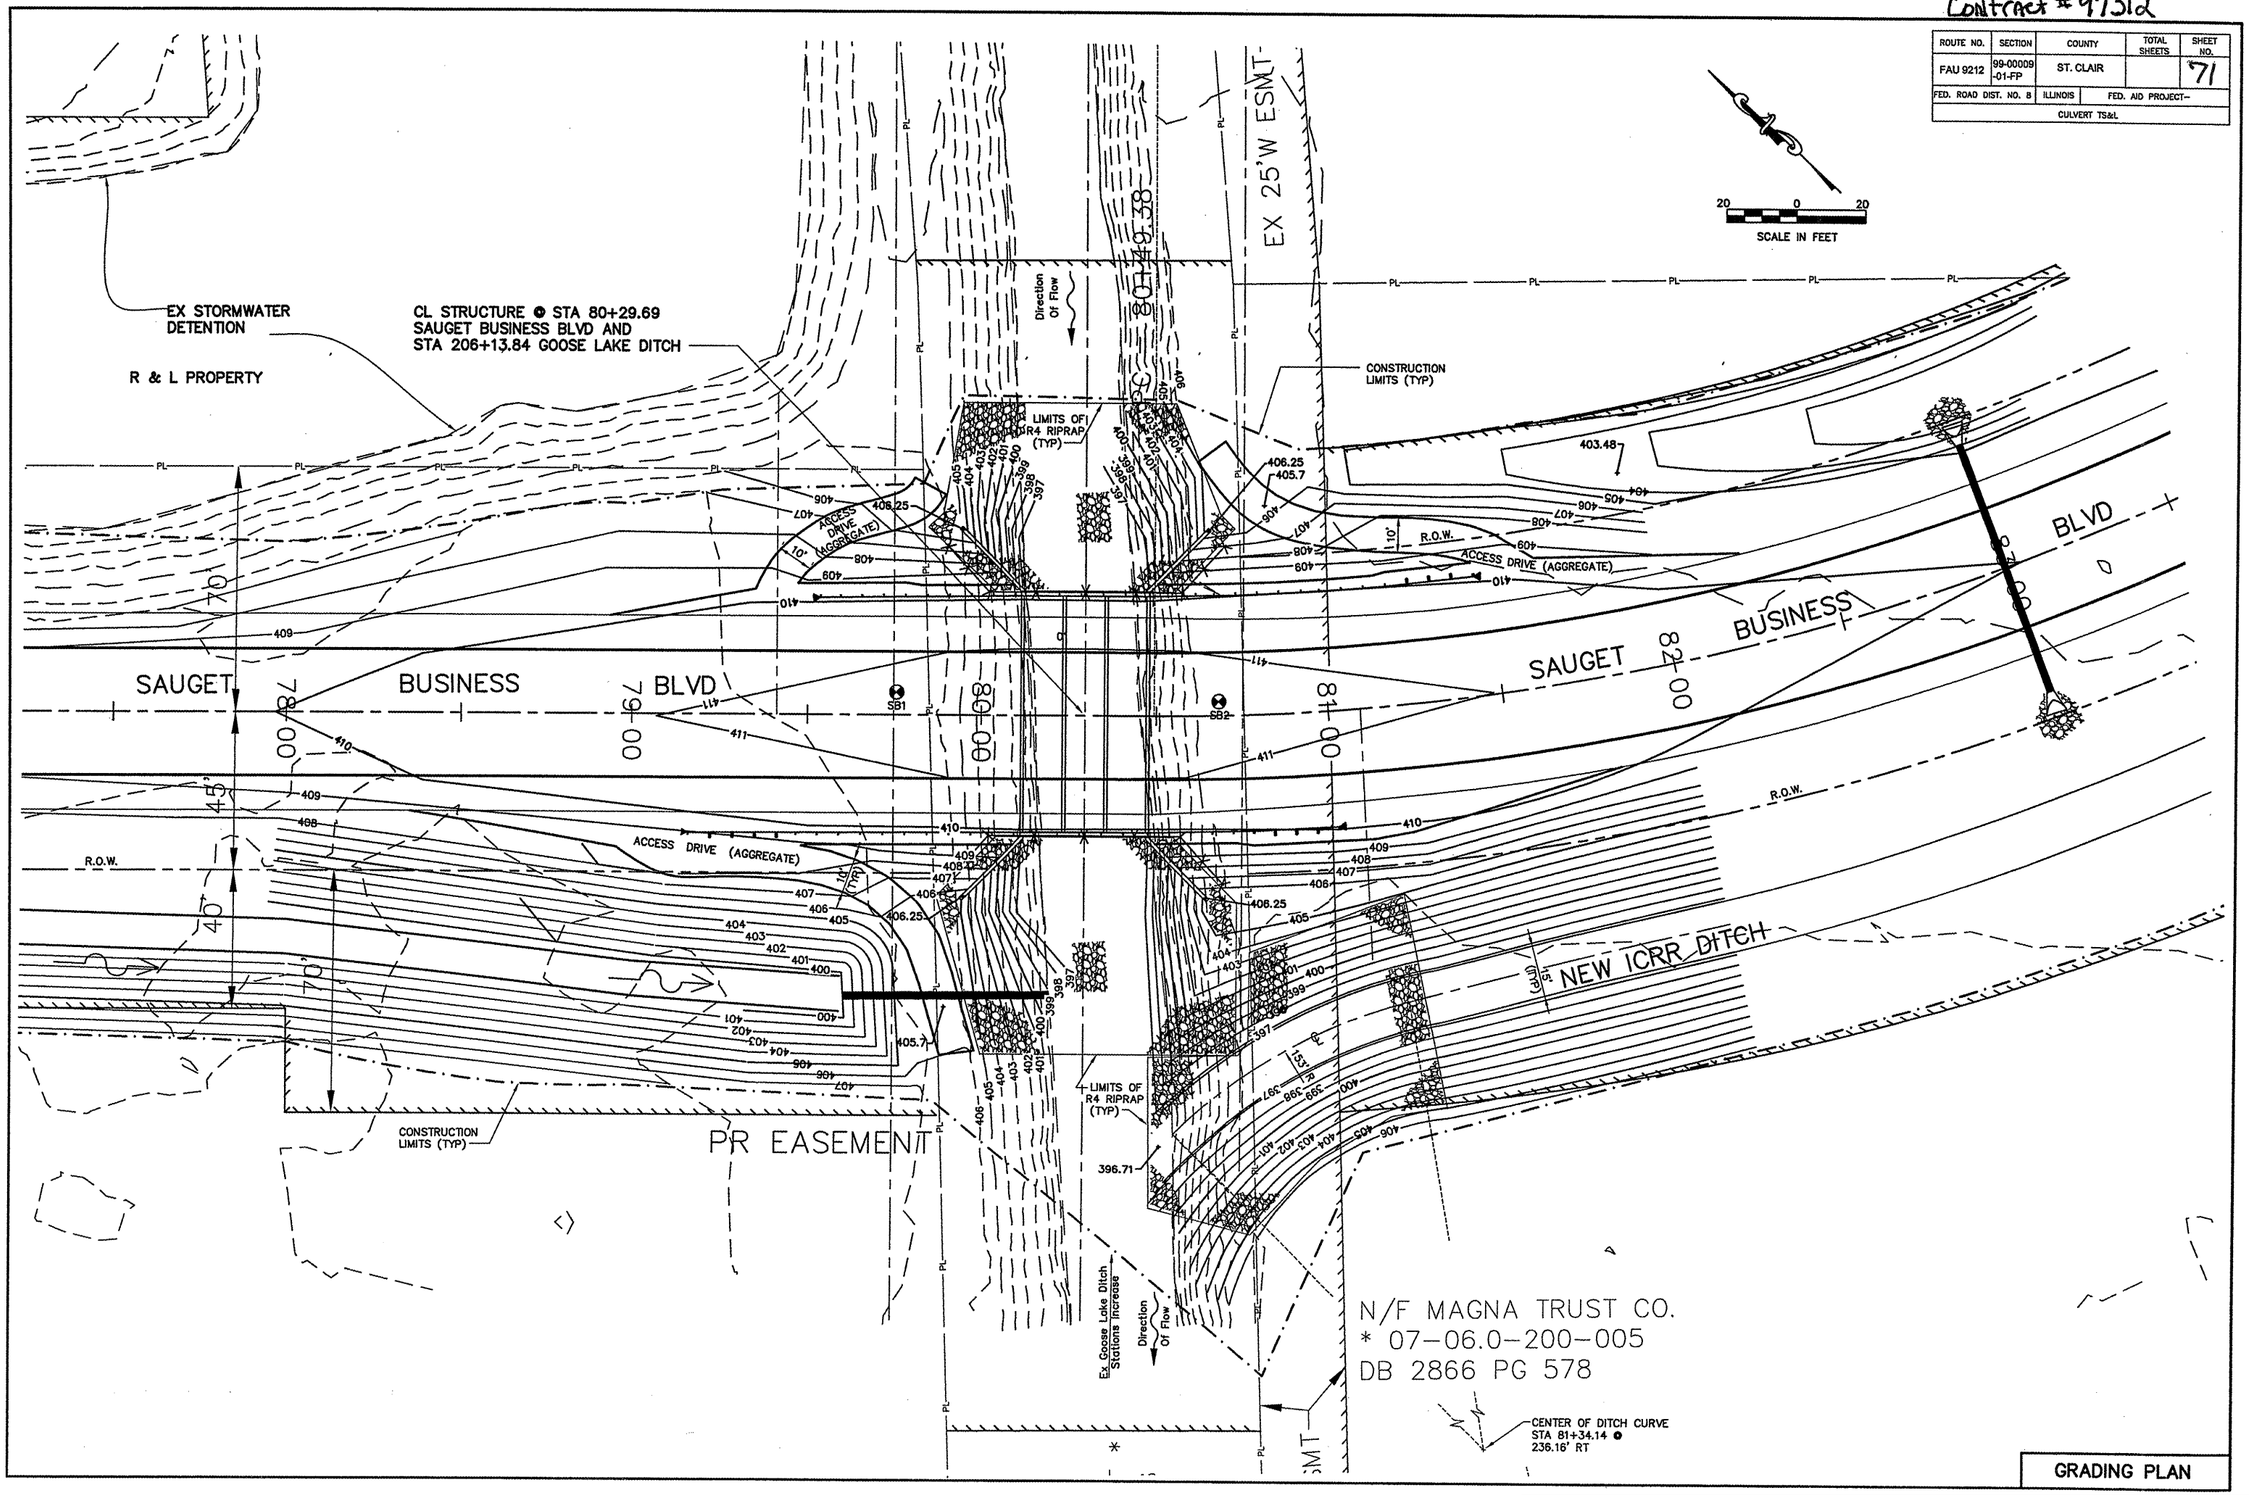

GRADING PLAN

T:\Clients\SAUGET\7313-97-1 phil a\dwg\S1-GOOSE-LAKE-TS&L.dwg, enlarge plan, 4/10/2008 10:13:12 AM, jpg, \\PHW100\KM-3035, Ledger, 1:2, PHW07,PHW03