FAU ROUTE	SECTION	COUNTY	TOTAL SHEETS	SHEET NO
9392	05-00024-00-PV	MADISON	81	18
STA.	TO STA.			

STREET PLAN & PROFILE

CONTRACT NO. 97347

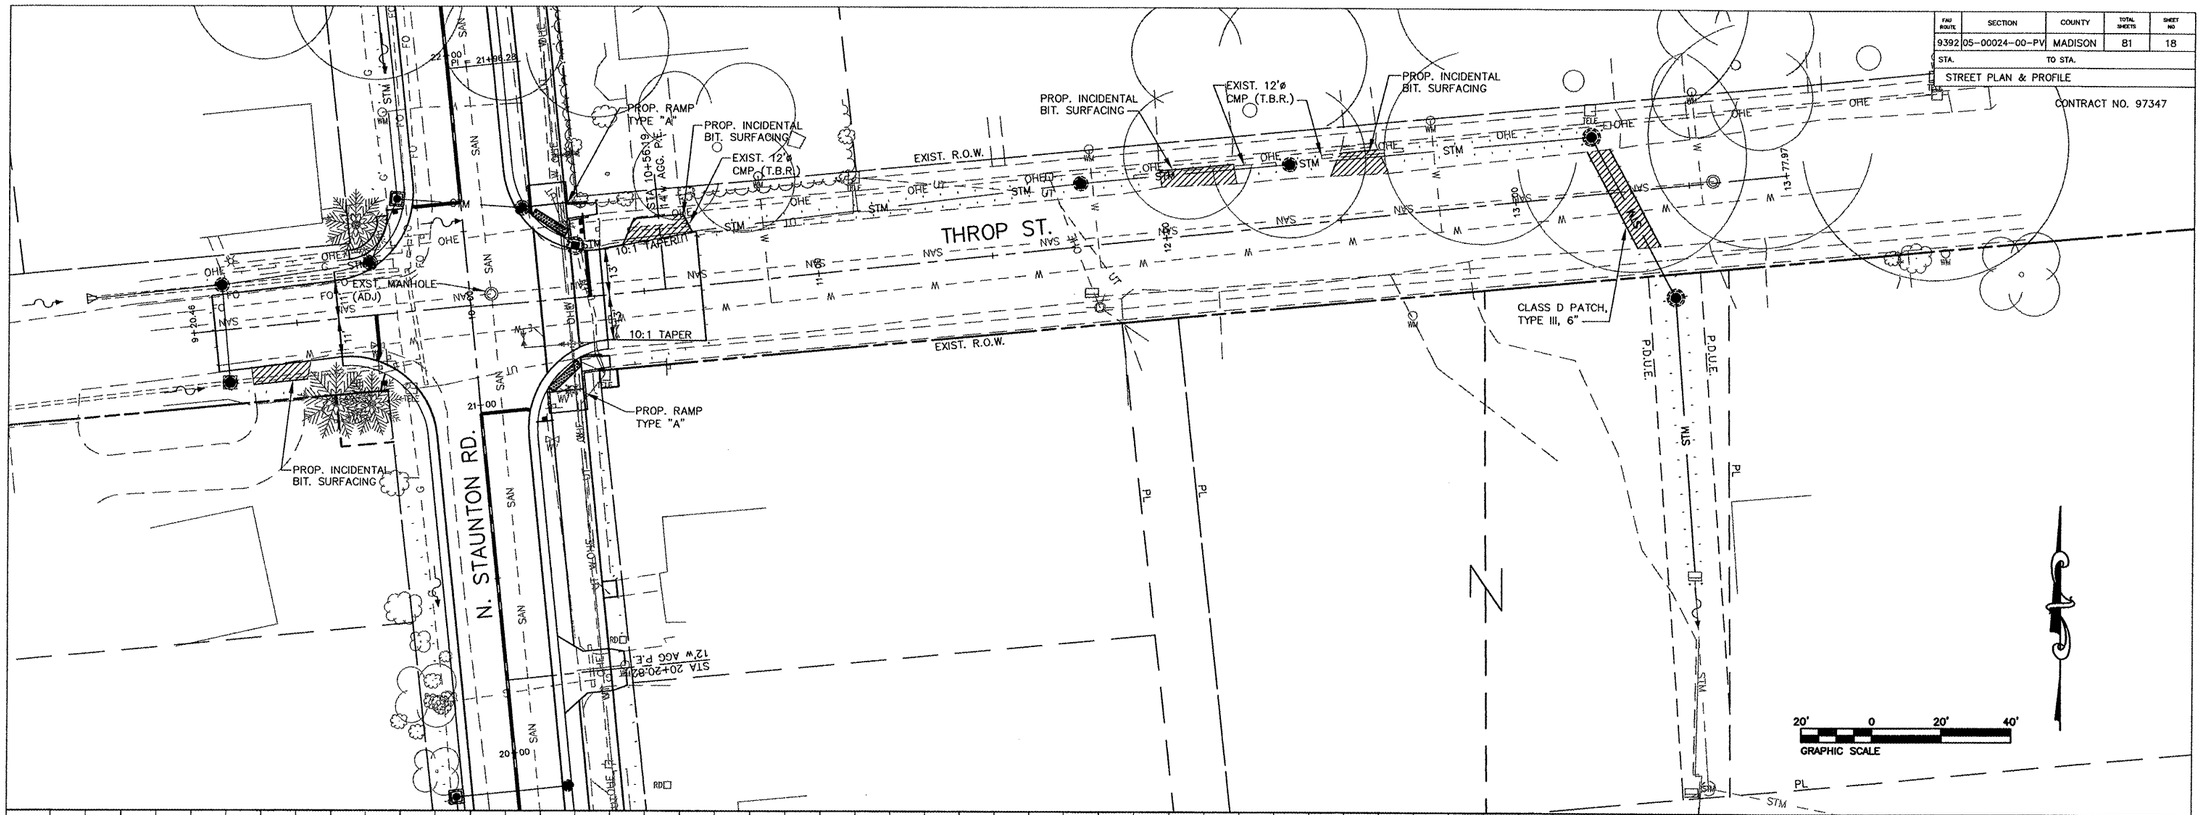

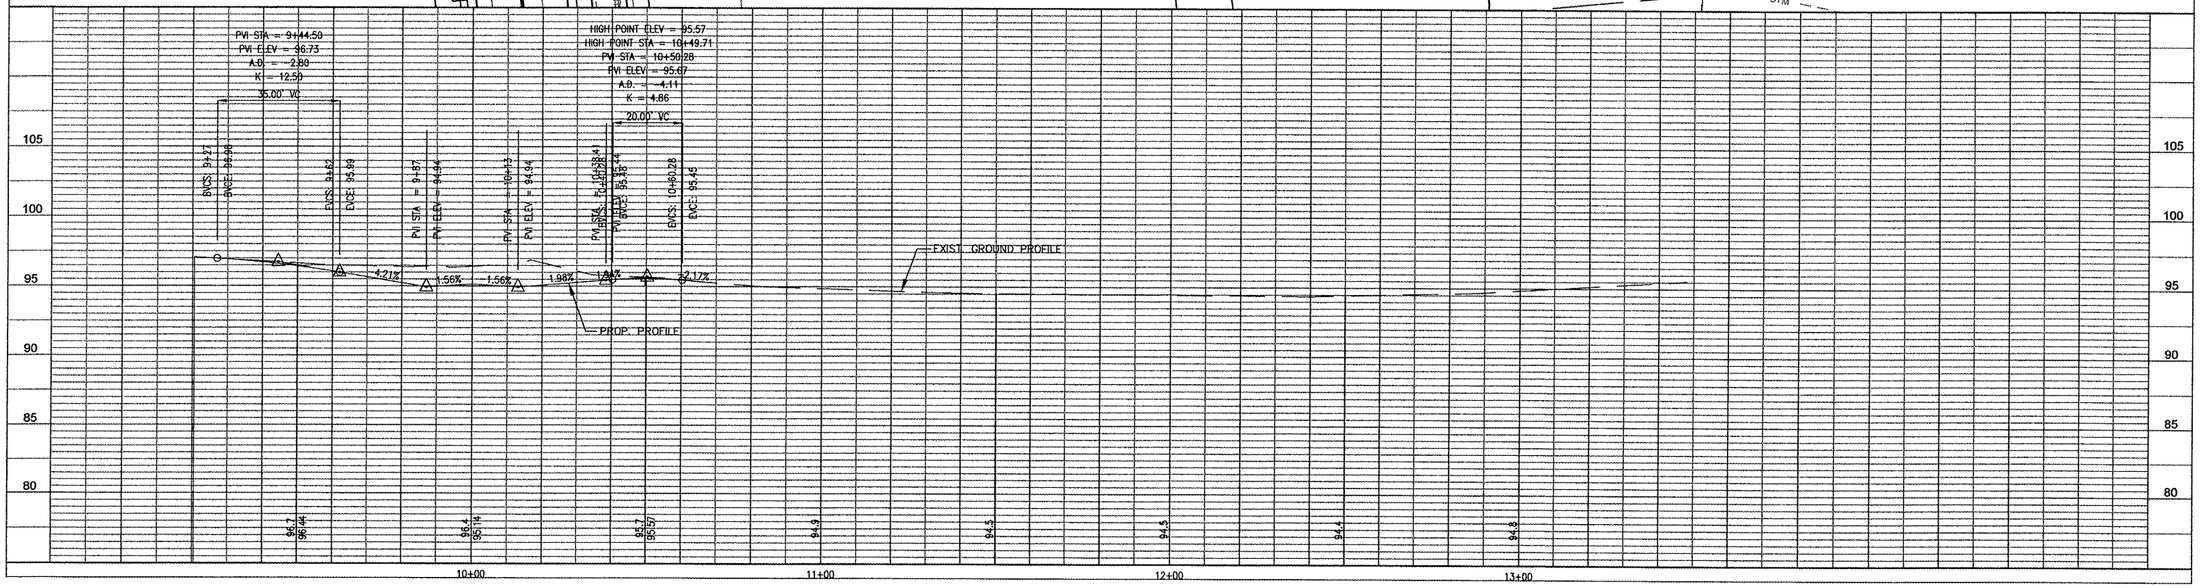

P:\030131\dwg\030131-PPROAD.dwg 4/11/2008 8:04:31 AM CDT