FAP ROUTE	SECTION	COUNTY	TOTAL SHEETS	SHEET NO
9392	05-00024-00-PV	MADISON	81	43
STA. 15+00		TO STA. 20+50		
PAVEMENT MARKING & SIGNAGE				
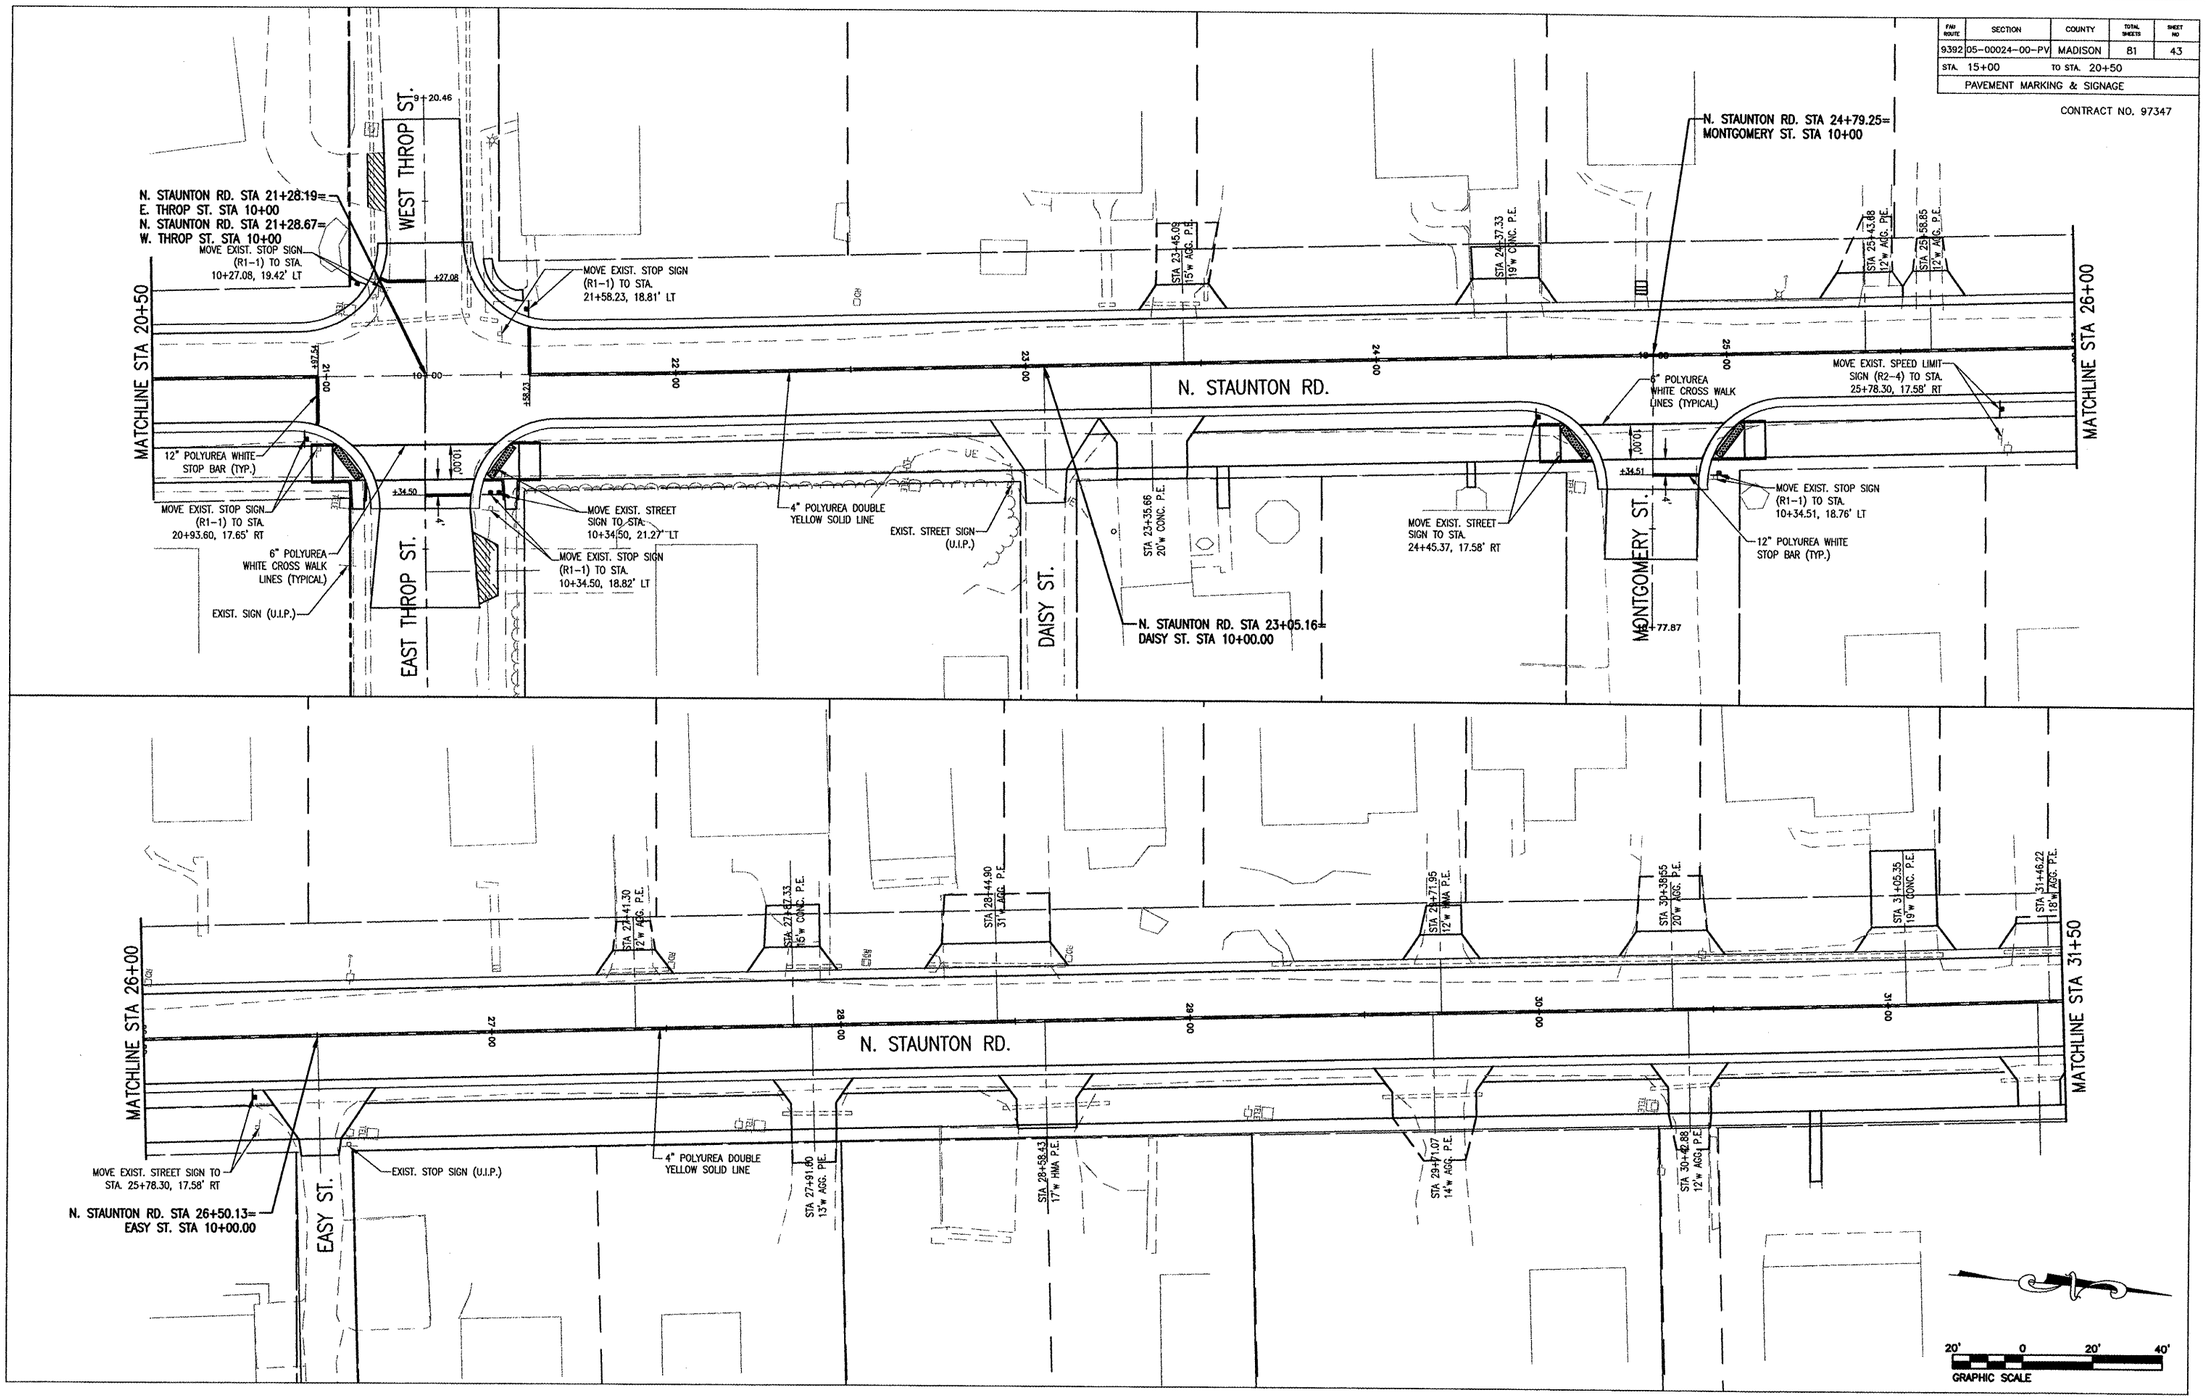
CONTRACT NO. 97347