CONTRACT NO. 98824

F.A. RTE.	SECTION	COUNTY	TOTAL SHEETS	SHEET NO.
869	D-9 SMART FY 07-3	FRANKLIN	31	22
STA. 1+40.00		TO STA. 1+40.00		
FED. ROAD DIST. NO.	ILLINOIS	FED. AID PROJECT		

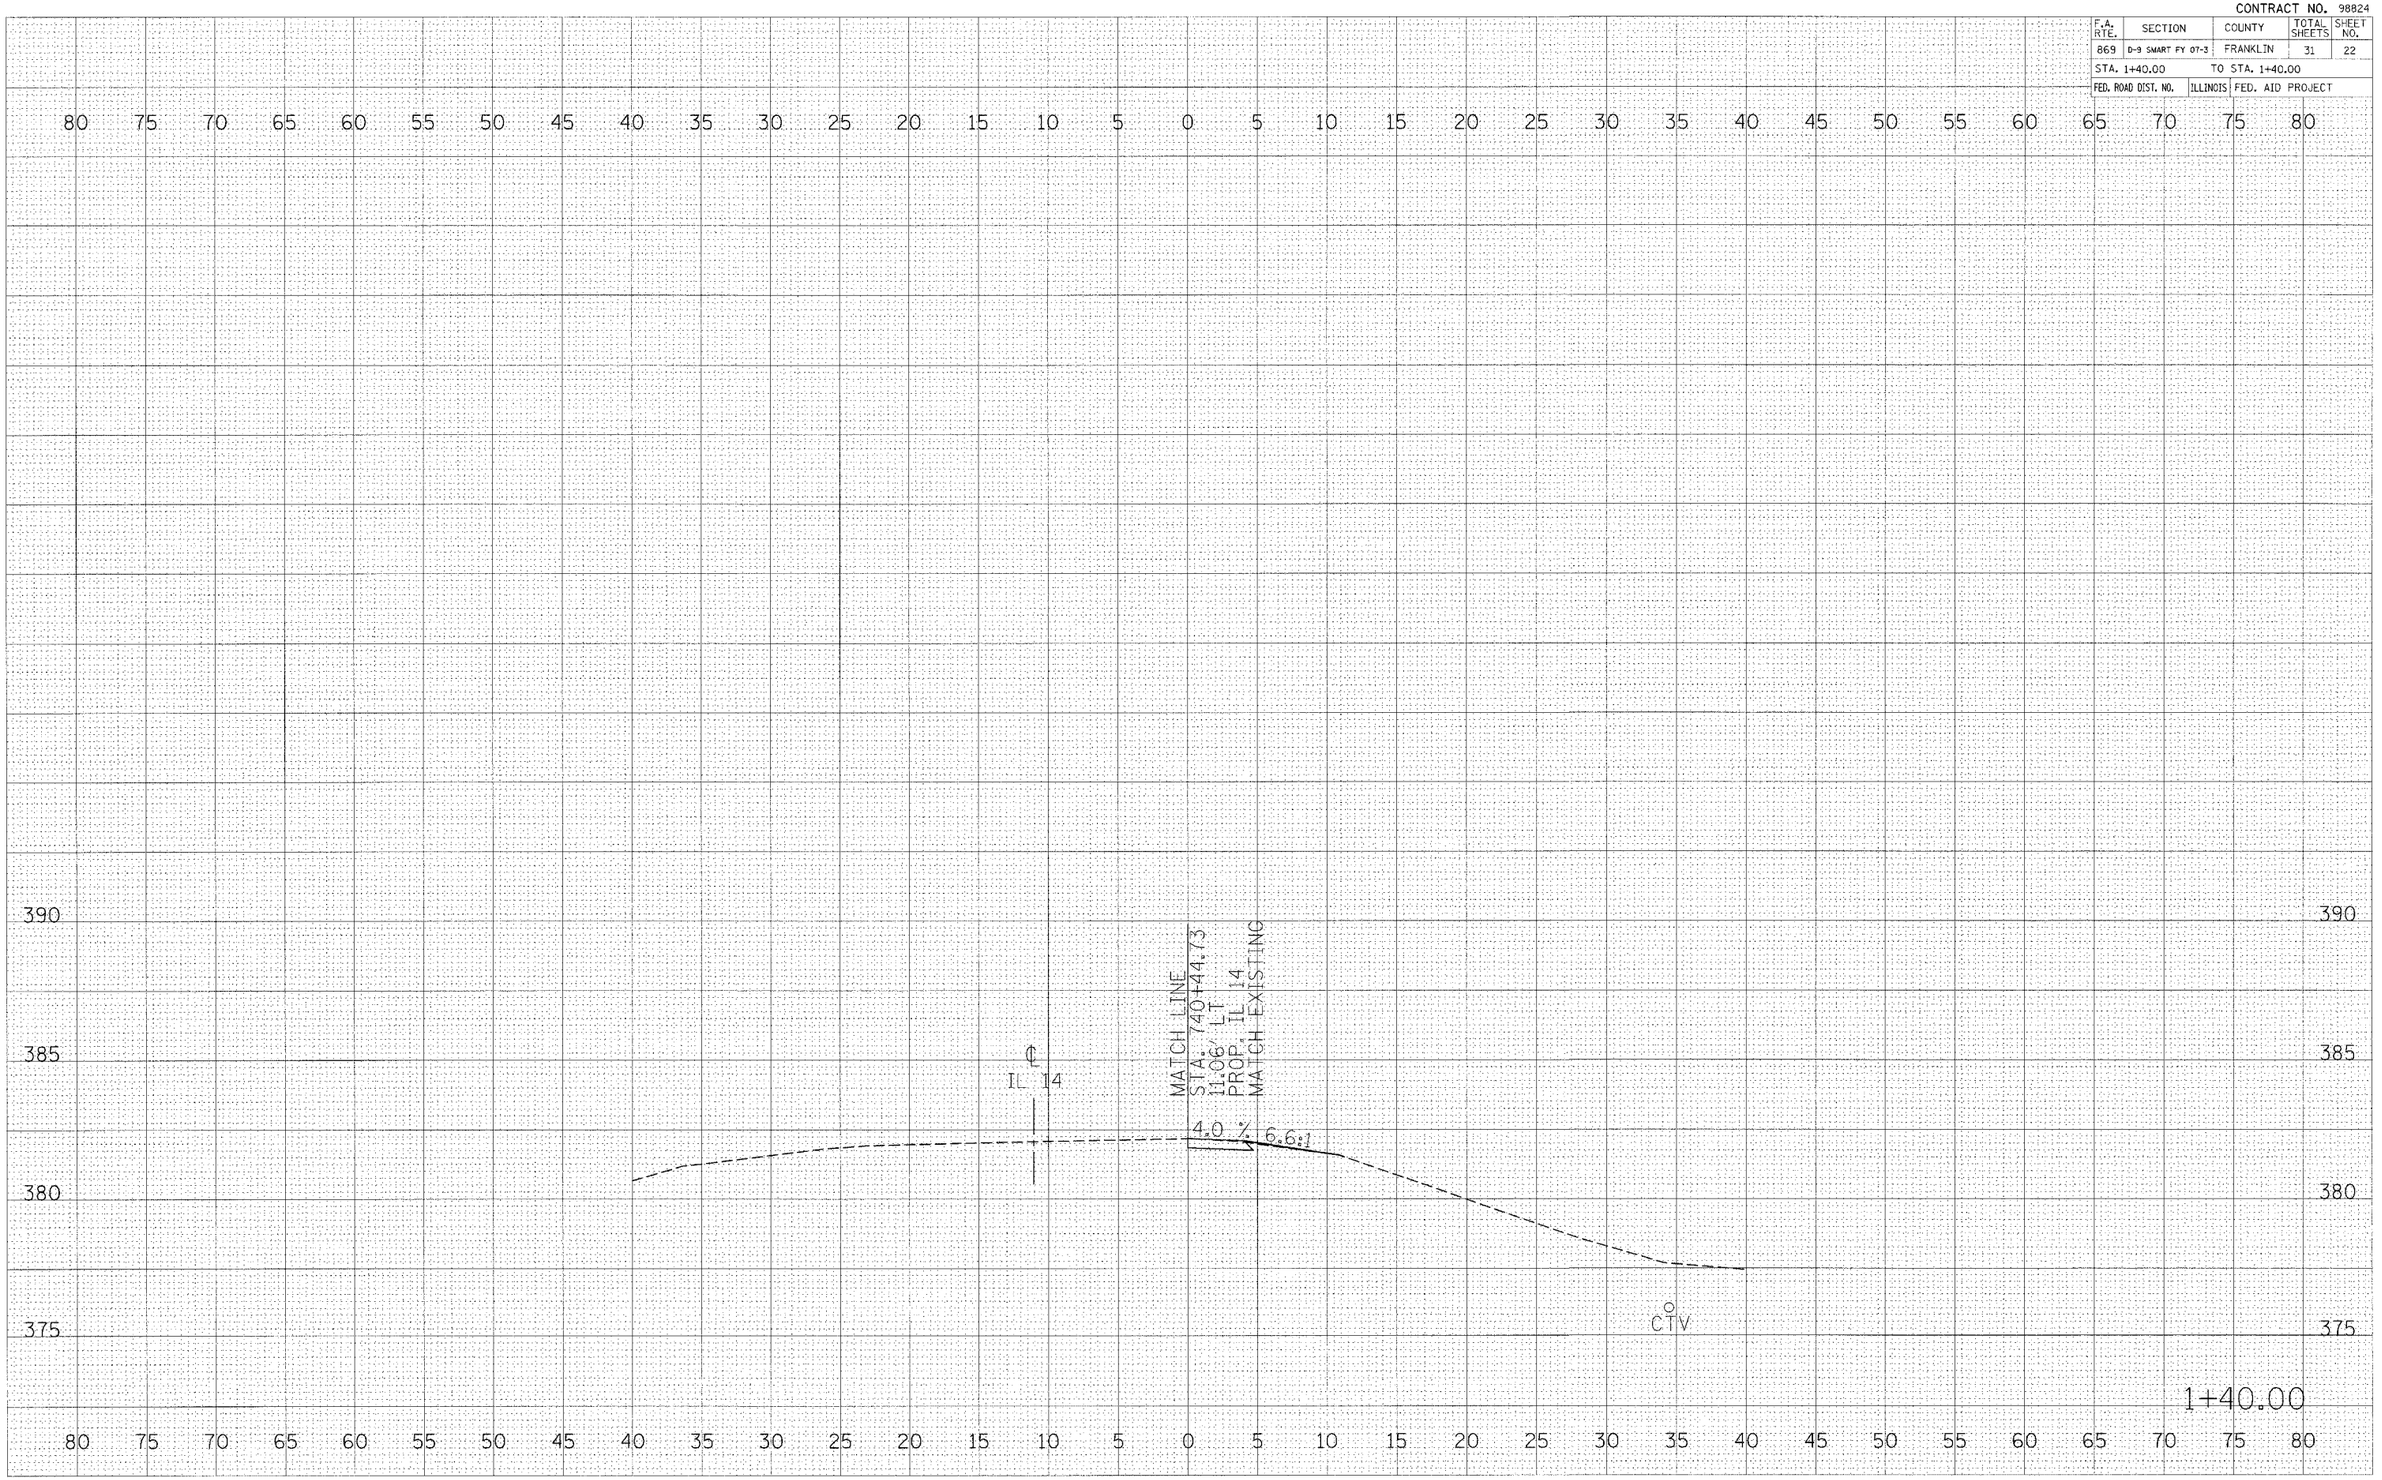

NORTHWEST QUAD. CROSS SECTIONS
STA. 1+40

FINAL SURVEY	SURVEYED	BY	DATE
NOTE BOOK	PLOTTED		
NO.	TEMPLATE		
	AREAS		
	AREAS CHECKED		

ORIGINAL SURVEY	WRITTEN	BY	DATE
NOTE BOOK	PLOTTED		
NO.	TEMPLATE		
	AREAS		
	AREAS CHECKED		

PLOT DATE = 2/4/2008
FILE NAME = c:\projects\d7804103\d7804103sht.hsr
PLOT SCALE = 50.0000 / in.
USER NAME = pdmot