CONTRACT NO. 98984

F.A.P. RTE.	SECTION	COUNTY	TOTAL SHEETS	SHEET NO.
103	102RS-4	PERRY	13	7
STA. _____		TO STA. _____		
FED. ROAD DIST. NO. _	ILLINOIS	FED. AID PROJECT		

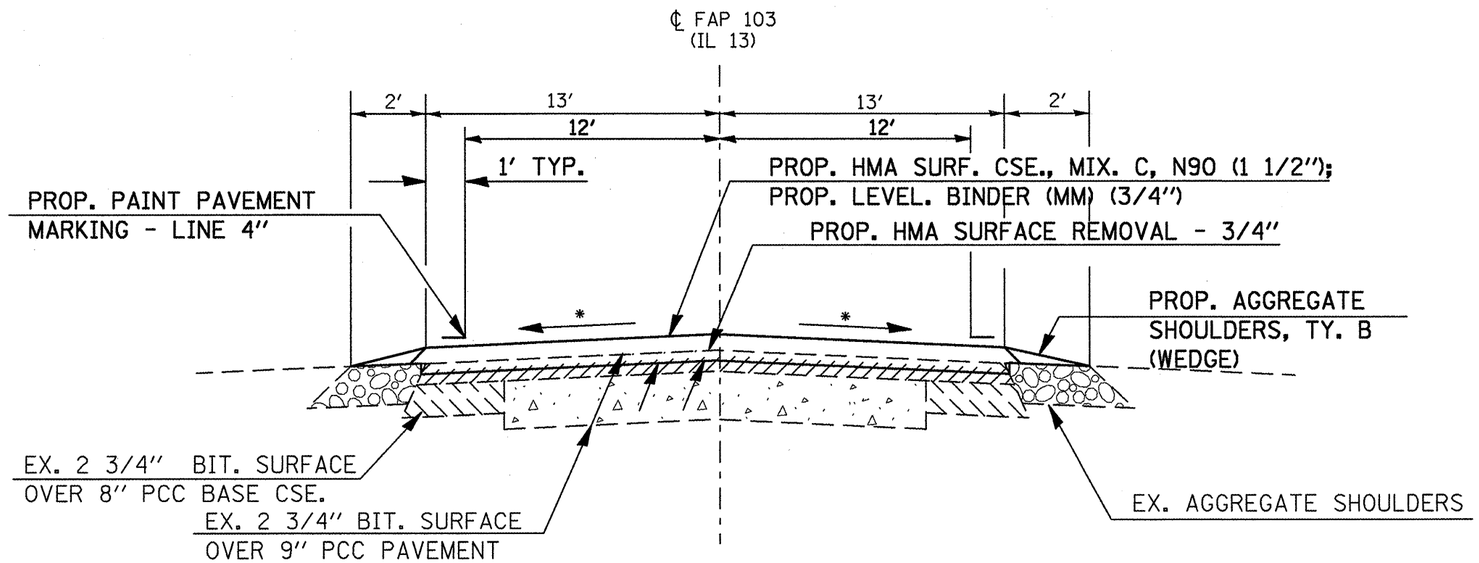

TO BE USED:

STA. 390+04 TO STA. 391+12
(OVER BOX CULV. S.N. 073-2005 -
STA. 390+58)

* MATCH EX. SLOPE

PLOT DATE = 3/13/2008
FILE NAME = c:\pro_tects\d984386\d984386msm.m32
PLOT SCALE = 105.8824 ' / IN.
USER NAME = mccordkr

FAP 103 (IL 13) TYPICAL SECTIONS