C.H.	SECTION	COUNTY	TOTAL SHEETS	SHEET NO.
7	06-00097-00-BR	UNION	16	6
STA. 9+63.00		TO STA. 10+37.00		
FED. ROAD DIST. NO.	ILLINOIS	CONTRACT NO. 99311		

FINAL SURVEY	BY	DATE
NOTE BOOK	SURVEYED	
NO.	PLOTTED	
	TEMPLATE	
	AREAS	
	AREAS CHECKED	
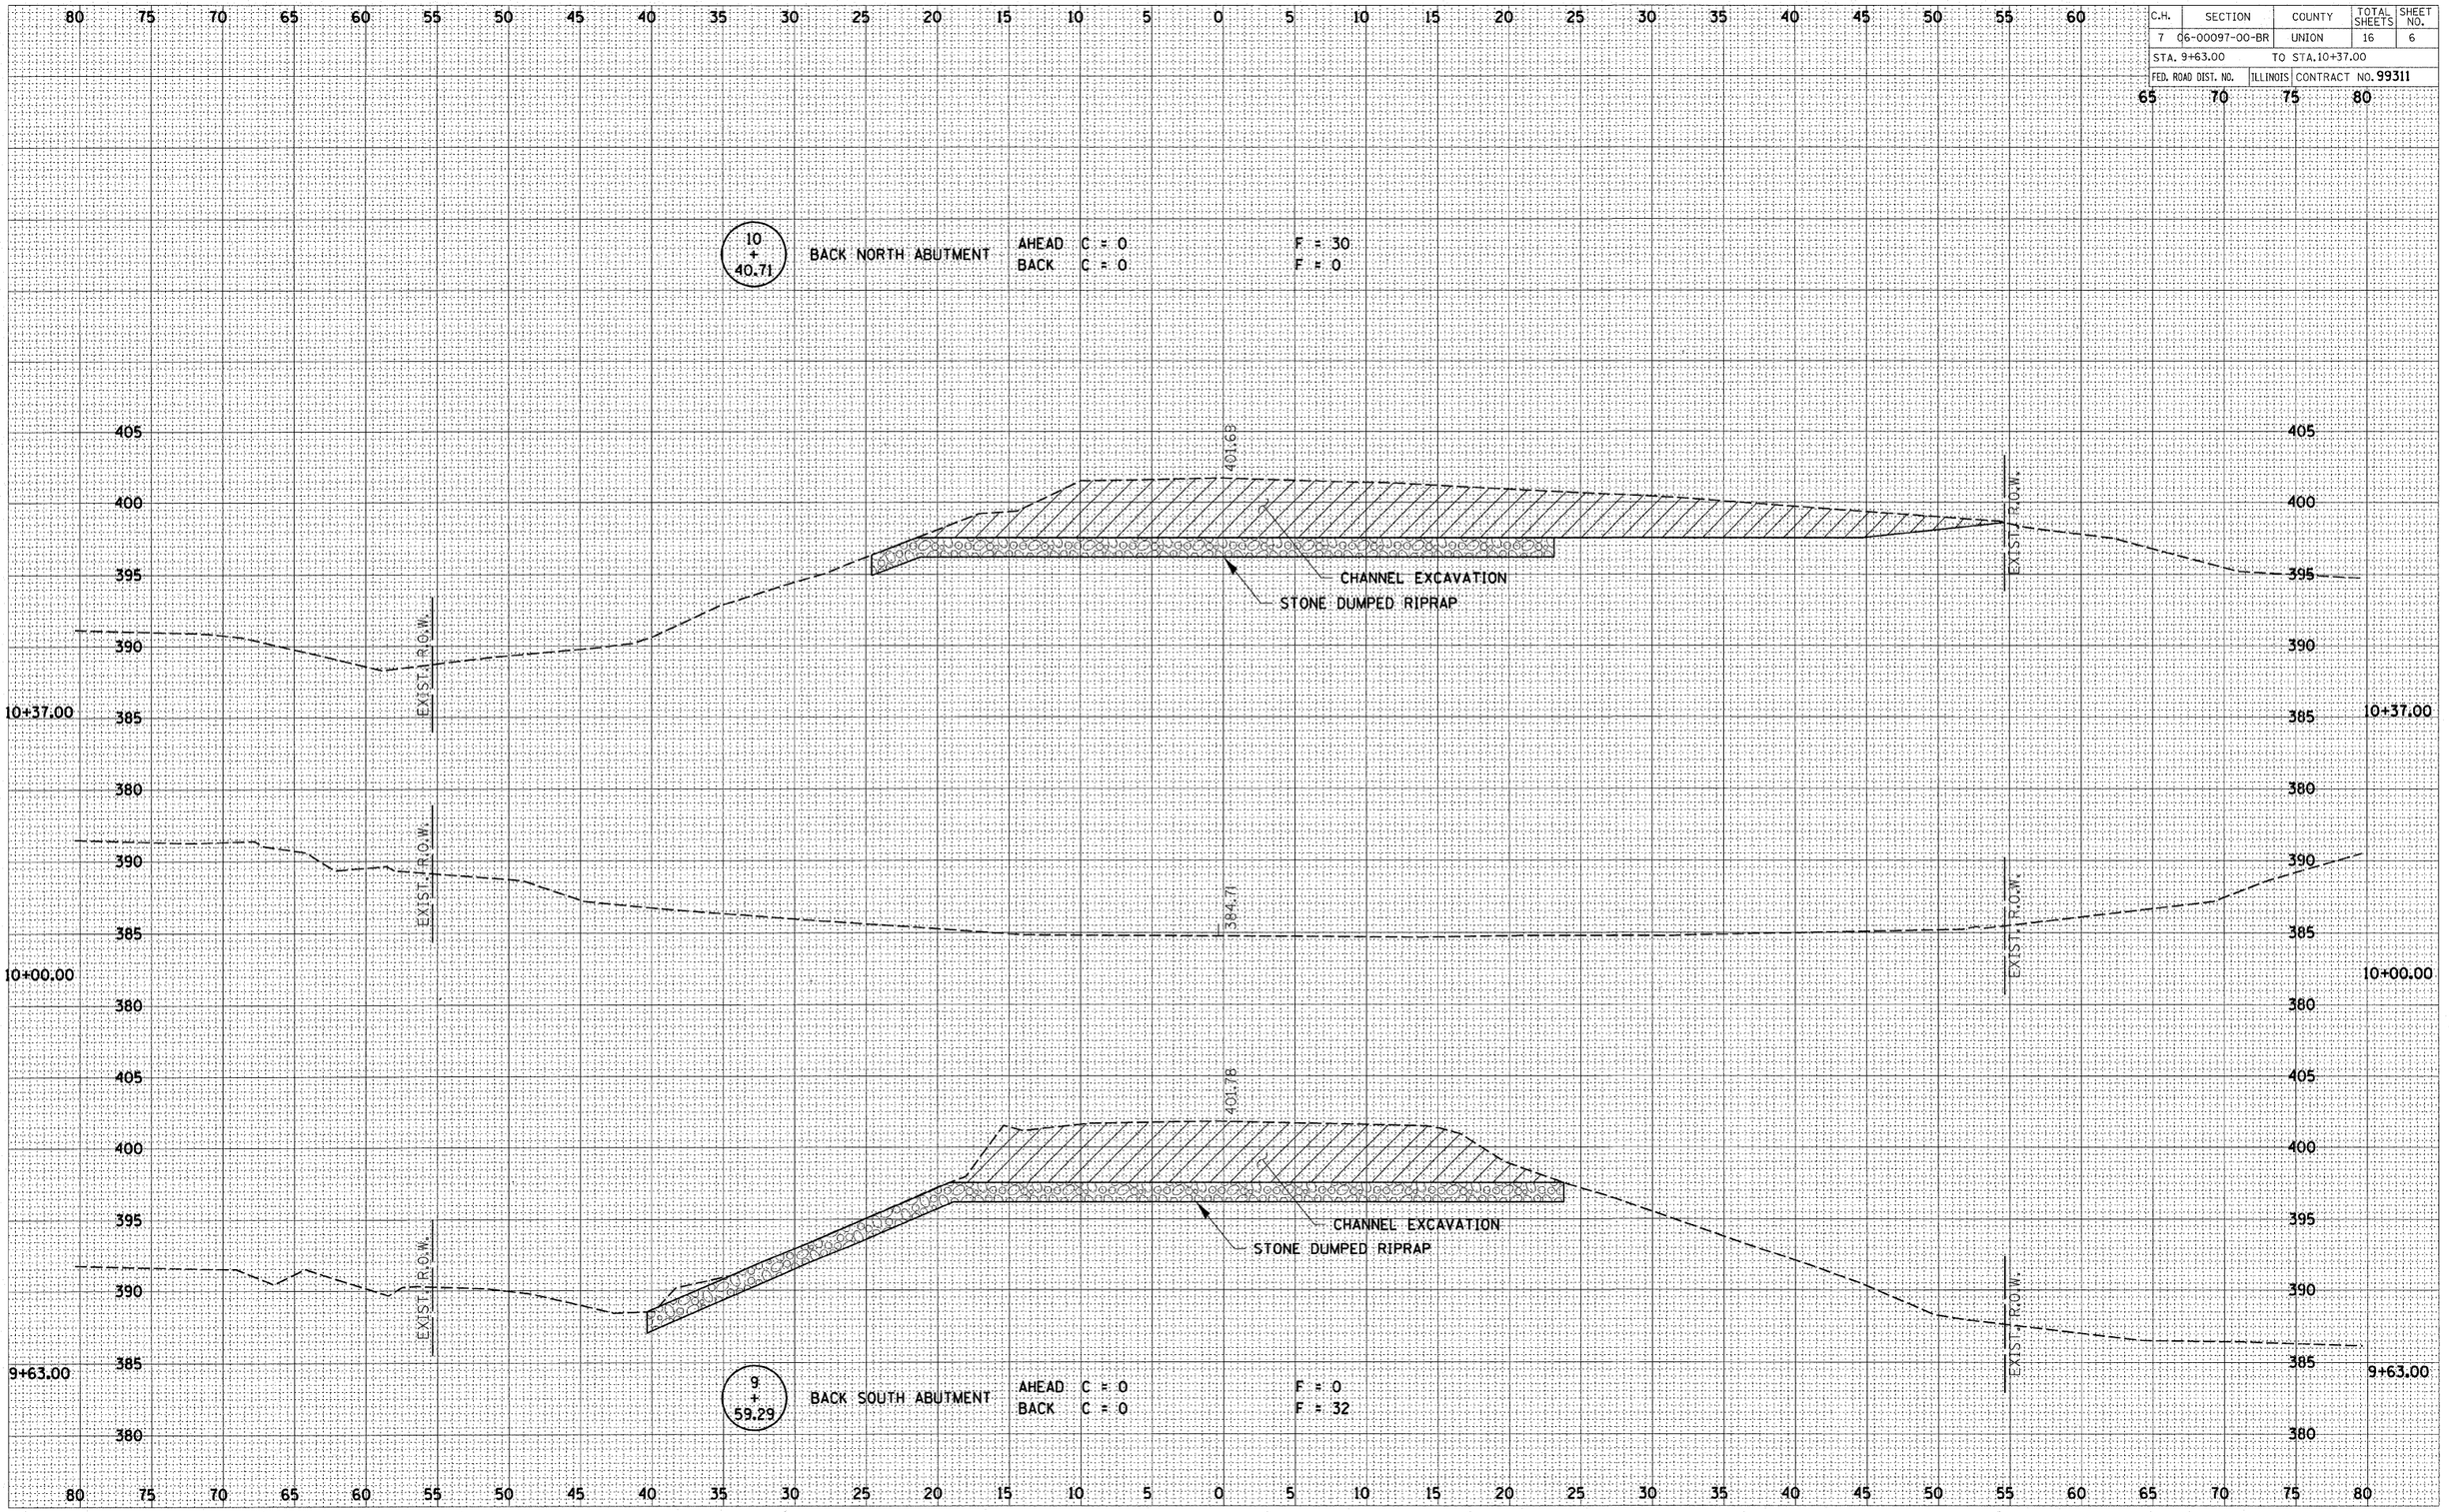
ORIGINAL SURVEY	BY	DATE
NOTE BOOK	SURVEYED	
NO.	PLOTTED	
	TEMPLATE	
	AREAS	
	AREAS CHECKED