NOTES: 1. THE PROJECT SCOPE CONSISTS OF OVERLAYING THE EXISTING RUNWAY 14/32, NEW MARKINGS AND OTHER NECESSARY AND RELATED WORK.

COORDINATE DATA				
NO	DESCRIPTION	NORTHING	EASTING	ELEV.
1	NGS HB1805	418145.487	923354.429	393.85
2	NGS HB1806	417452.191	922019.287	387.97

LEGEND

LIMITS OF CONSTRUCTION

HARRISBURG-RALEIGH AIRPORT
IL PROJECT NO. HSB-3771
AIP NO. 3-17-0050-B12
EXISTING SITE AND CONSTRUCTION PLAN
SHEET 4 OF 6

HA025

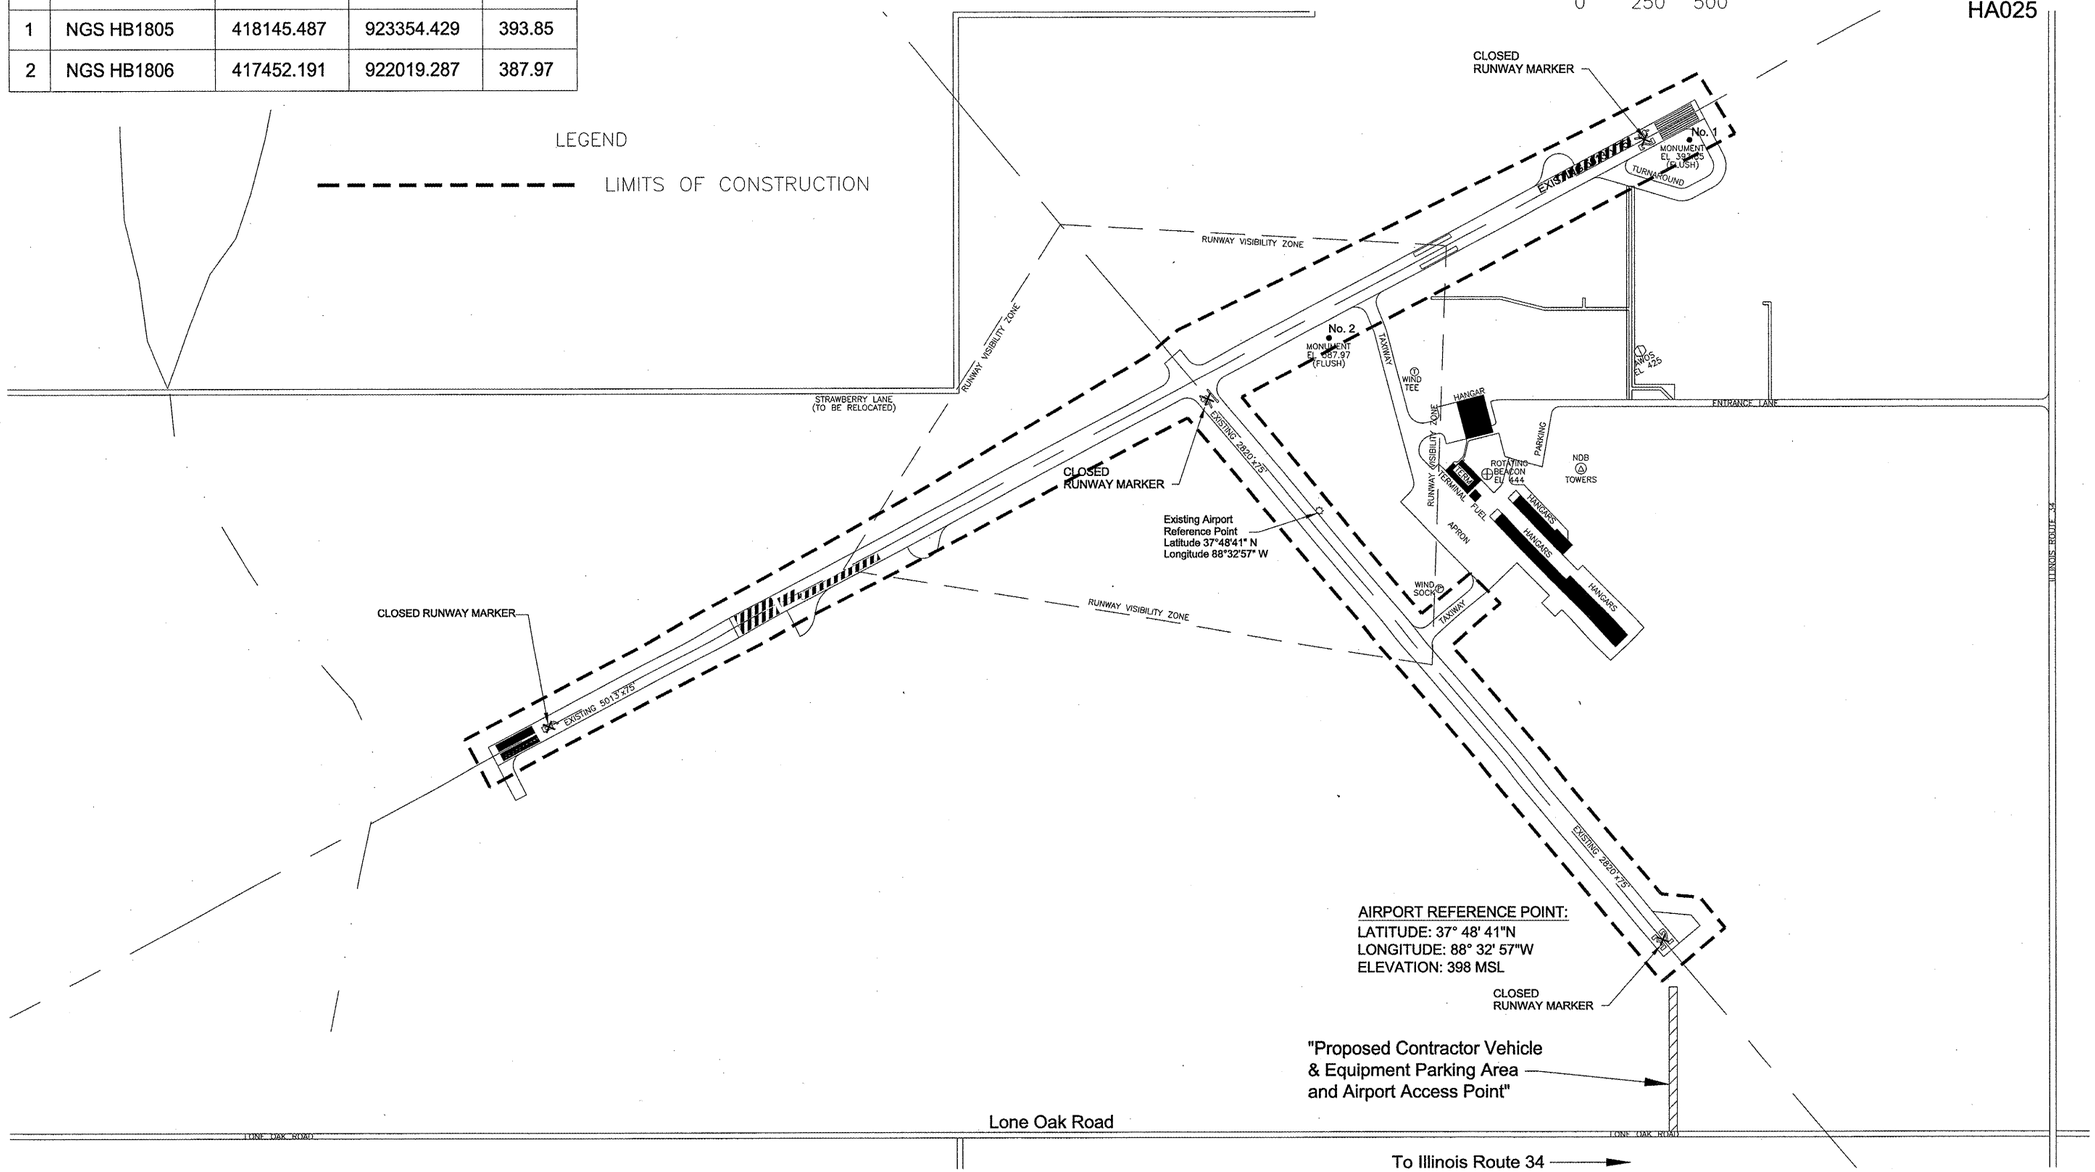

22 May 2008 - 3:40pm X:\2007\07210\ac\plans\Construction Plan.dwg: Layout Tab 'Model'