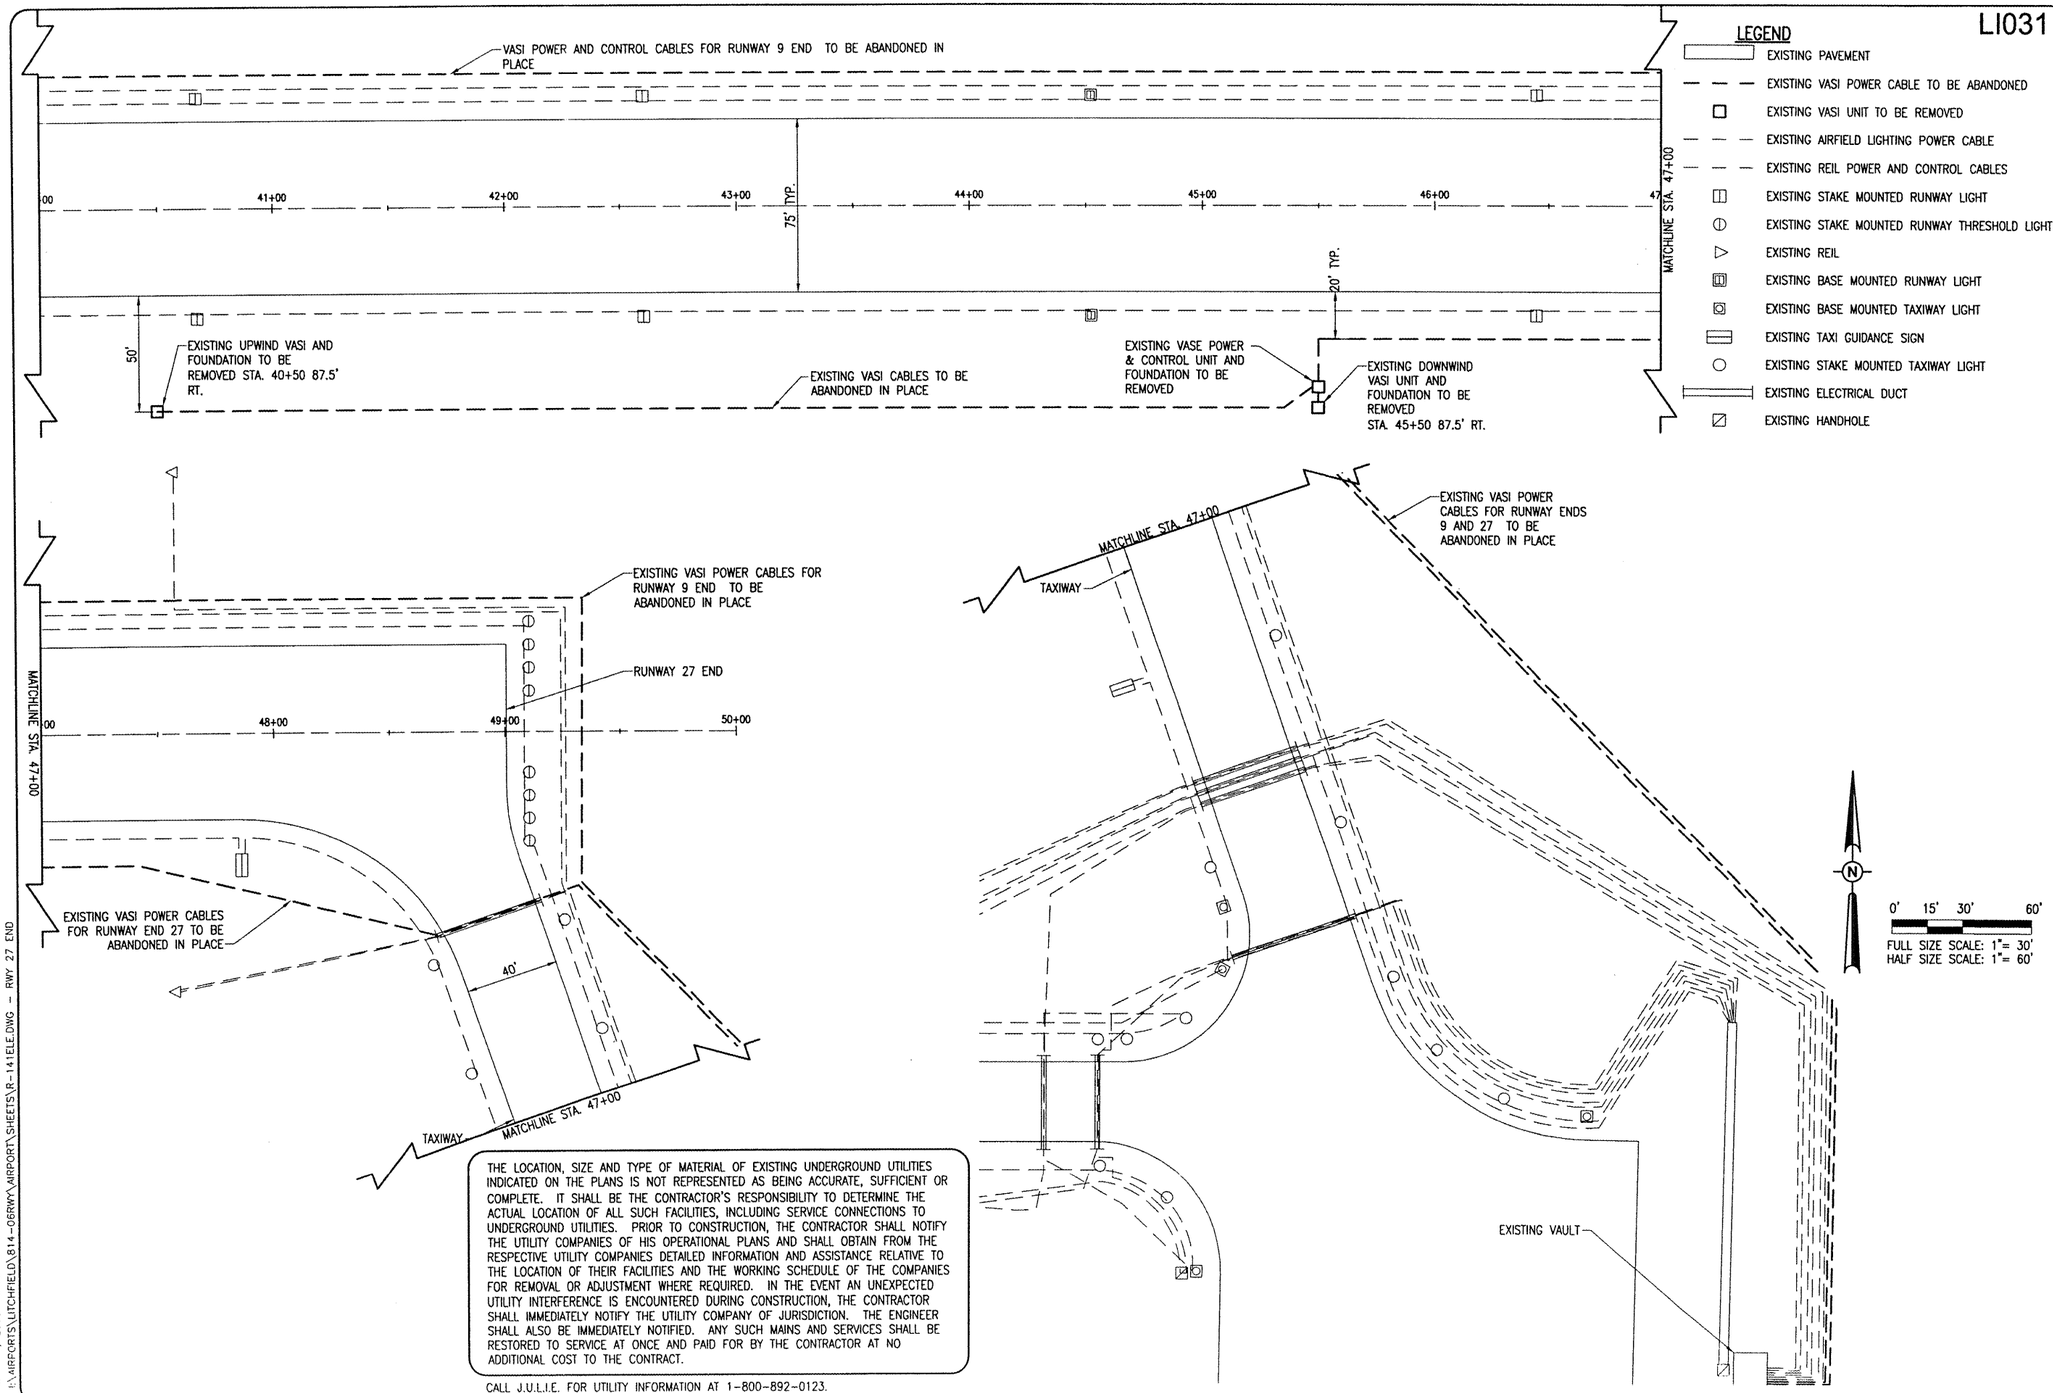

THE LOCATION, SIZE AND TYPE OF MATERIAL OF EXISTING UNDERGROUND UTILITIES INDICATED ON THE PLANS IS NOT REPRESENTED AS BEING ACCURATE, SUFFICIENT OR COMPLETE. IT SHALL BE THE CONTRACTOR'S RESPONSIBILITY TO DETERMINE THE ACTUAL LOCATION OF ALL SUCH FACILITIES, INCLUDING SERVICE CONNECTIONS TO UNDERGROUND UTILITIES. PRIOR TO CONSTRUCTION, THE CONTRACTOR SHALL NOTIFY THE UTILITY COMPANIES OF HIS OPERATIONAL PLANS AND SHALL OBTAIN FROM THE RESPECTIVE UTILITY COMPANIES DETAILED INFORMATION AND ASSISTANCE RELATIVE TO THE LOCATION OF THEIR FACILITIES AND THE WORKING SCHEDULE OF THE COMPANIES FOR REMOVAL OR ADJUSTMENT WHERE REQUIRED. IN THE EVENT AN UNEXPECTED UTILITY INTERFERENCE IS ENCOUNTERED DURING CONSTRUCTION, THE CONTRACTOR SHALL IMMEDIATELY NOTIFY THE UTILITY COMPANY OF JURISDICTION. THE ENGINEER SHALL ALSO BE IMMEDIATELY NOTIFIED. ANY SUCH MAINS AND SERVICES SHALL BE RESTORED TO SERVICE AT ONCE AND PAID FOR BY THE CONTRACTOR AT NO ADDITIONAL COST TO THE CONTRACT.

CALL J.U.L.I.E. FOR UTILITY INFORMATION AT 1-800-892-0123.

LI031

LEGEND

- EXISTING PAVEMENT
- EXISTING VASI POWER CABLE TO BE ABANDONED
- EXISTING VASI UNIT TO BE REMOVED
- EXISTING AIRFIELD LIGHTING POWER CABLE
- EXISTING REIL POWER AND CONTROL CABLES
- EXISTING STAKE MOUNTED RUNWAY LIGHT
- EXISTING STAKE MOUNTED RUNWAY THRESHOLD LIGHT
- EXISTING REIL
- EXISTING BASE MOUNTED RUNWAY LIGHT
- EXISTING BASE MOUNTED TAXIWAY LIGHT
- EXISTING TAXI GUIDANCE SIGN
- EXISTING STAKE MOUNTED TAXIWAY LIGHT
- EXISTING ELECTRICAL DUCT
- EXISTING HANDHOLE

DATE	REVISION	BY

LITCHFIELD MUNICIPAL AIRPORT
LITCHFIELD, ILLINOIS

IL. PROJ.: 3LF-3559 A.I.P. PROJ.: 3-17-0063-B13

HEI Project No. 814-06RWYD 0800
Filename R-141ELE.DWG
Scale SCALE: 1"=30'
Date 01/29/08

LAYOUT	MDR	01/11/08
DRAWN	MDR	01/11/08
REVIEWED	CAH/KNL	01/29/08

HANSON
Hanson Professional Services Inc.
1525 South Sixth Street
Springfield, Illinois 62703-2886
Offices Nationwide

PROPOSED P.F.C. ON RUNWAY 9-27

EXISTING ELECTRICAL PLAN RUNWAY END 27

10

10 of 23 sheets

APR 11, 2008 10:30 AM HAGL000382
I:\AIRPORTS\LITCHFIELD\814-06RWY\AIRPORT\SHEETS\R-141ELE.DWG - RWY 27 END