THE LOCATION, SIZE AND TYPE OF MATERIAL OF EXISTING UNDERGROUND UTILITIES INDICATED ON THE PLANS IS NOT REPRESENTED AS BEING ACCURATE, SUFFICIENT OR COMPLETE. IT SHALL BE THE CONTRACTOR'S RESPONSIBILITY TO DETERMINE THE ACTUAL LOCATION OF ALL SUCH FACILITIES, INCLUDING SERVICE CONNECTIONS TO UNDERGROUND UTILITIES. PRIOR TO CONSTRUCTION, THE CONTRACTOR SHALL NOTIFY THE UTILITY COMPANIES OF HIS OPERATIONAL PLANS AND SHALL OBTAIN FROM THE RESPECTIVE UTILITY COMPANIES DETAILED INFORMATION AND ASSISTANCE RELATIVE TO THE LOCATION OF THEIR FACILITIES AND THE WORKING SCHEDULE OF THE COMPANIES FOR REMOVAL OR ADJUSTMENT WHERE REQUIRED. IN THE EVENT AN UNEXPECTED UTILITY INTERFERENCE IS ENCOUNTERED DURING CONSTRUCTION, THE CONTRACTOR SHALL IMMEDIATELY NOTIFY THE UTILITY COMPANY OF JURISDICTION. THE ENGINEER SHALL ALSO BE IMMEDIATELY NOTIFIED. ANY SUCH MAINS AND SERVICES SHALL BE RESTORED TO SERVICE AT ONCE AND PAID FOR BY THE CONTRACTOR AT NO ADDITIONAL COST TO THE CONTRACT.

CALL J.U.L.I.E. FOR UTILITY INFORMATION AT 1-800-892-0123.

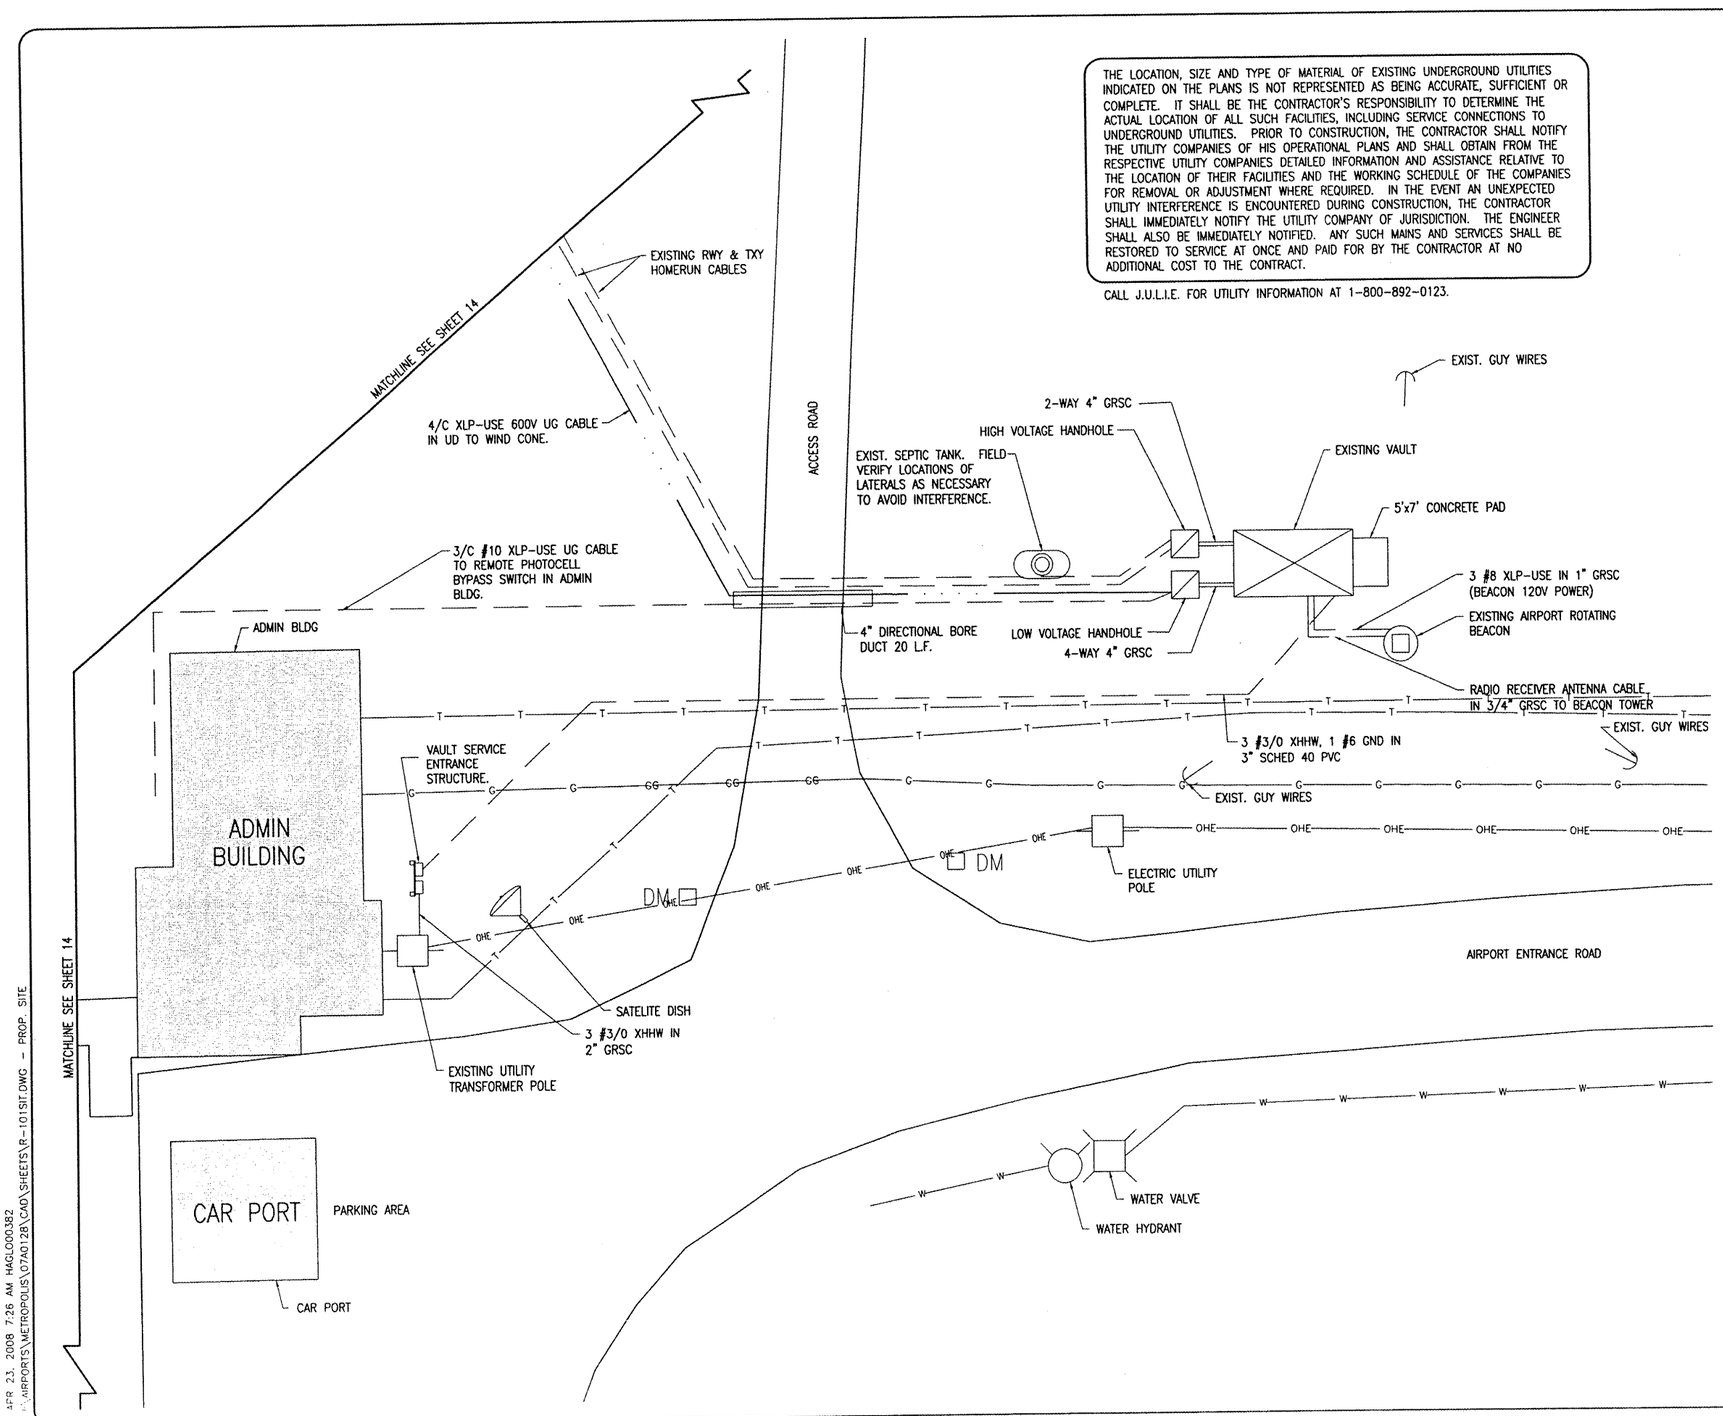

LEGEND *****

- EXISTING PAVEMENT
- EXISTING BUILDINGS
- EXISTING FENCE
- EXISTING TELEPHONE LINE
- EXISTING GAS LINE
- EXISTING AIRFIELD LTG CABLES
- EXISTING OVERHEAD ELECTRIC
- EXISTING ELECTRICAL DUCT MARKERS
- EXISTING GUY WIRE
- EXISTING SEPTIC TANK
- EXISTING ROTATING BEACON
- EXISTING ELECTRICAL VAULT
- EXISTING POWER POLE
- EXISTING LIGHT POLE
- EXISTING FIRE HYDRANT
- EXISTING WATER VALVE
- EXISTING ELECTRICAL VAULT
- EXISTING ELECTRICAL HANDHOLE
- EXISTING ELECTRICAL CABLE IN CONDUIT.
- EXISTING 4/C #6 XLP-USE 600V UG CABLE IN UD (WIND CONE CIRCUIT)

DATE	REVISION	BY

METROPOLIS MUNICIPAL AIRPORT
METROPOLIS, ILLINOIS

A.I.P. PROJ.: 3-17-0067-B9
IL. PROJ.: M39-3760

HEI Project No. 07A0128D.0800
Filename R-101SIT.DWG
Scale 1"=10'
Date 03/13/08

LAYOUT	MDR	03/13/08
DRAWN	MDR	03/13/08
REVIEWED	CAH	03/14/08

HANSON

Hanson Professional Services Inc.
1525 South Sixth Street
Springfield, Illinois 62703-2806
Offices Nationwide

PROPOSED PARTIAL PARALLEL TAXIWAY

EXISTING AIRPORT VAULT SITE PLAN

APR 23, 2008 7:26 AM HAGL000382
J:\AIRPORTS\METROPOLIS\07A0128\CAD\SHEETS\R-101SIT.DWG - PROP. SITE