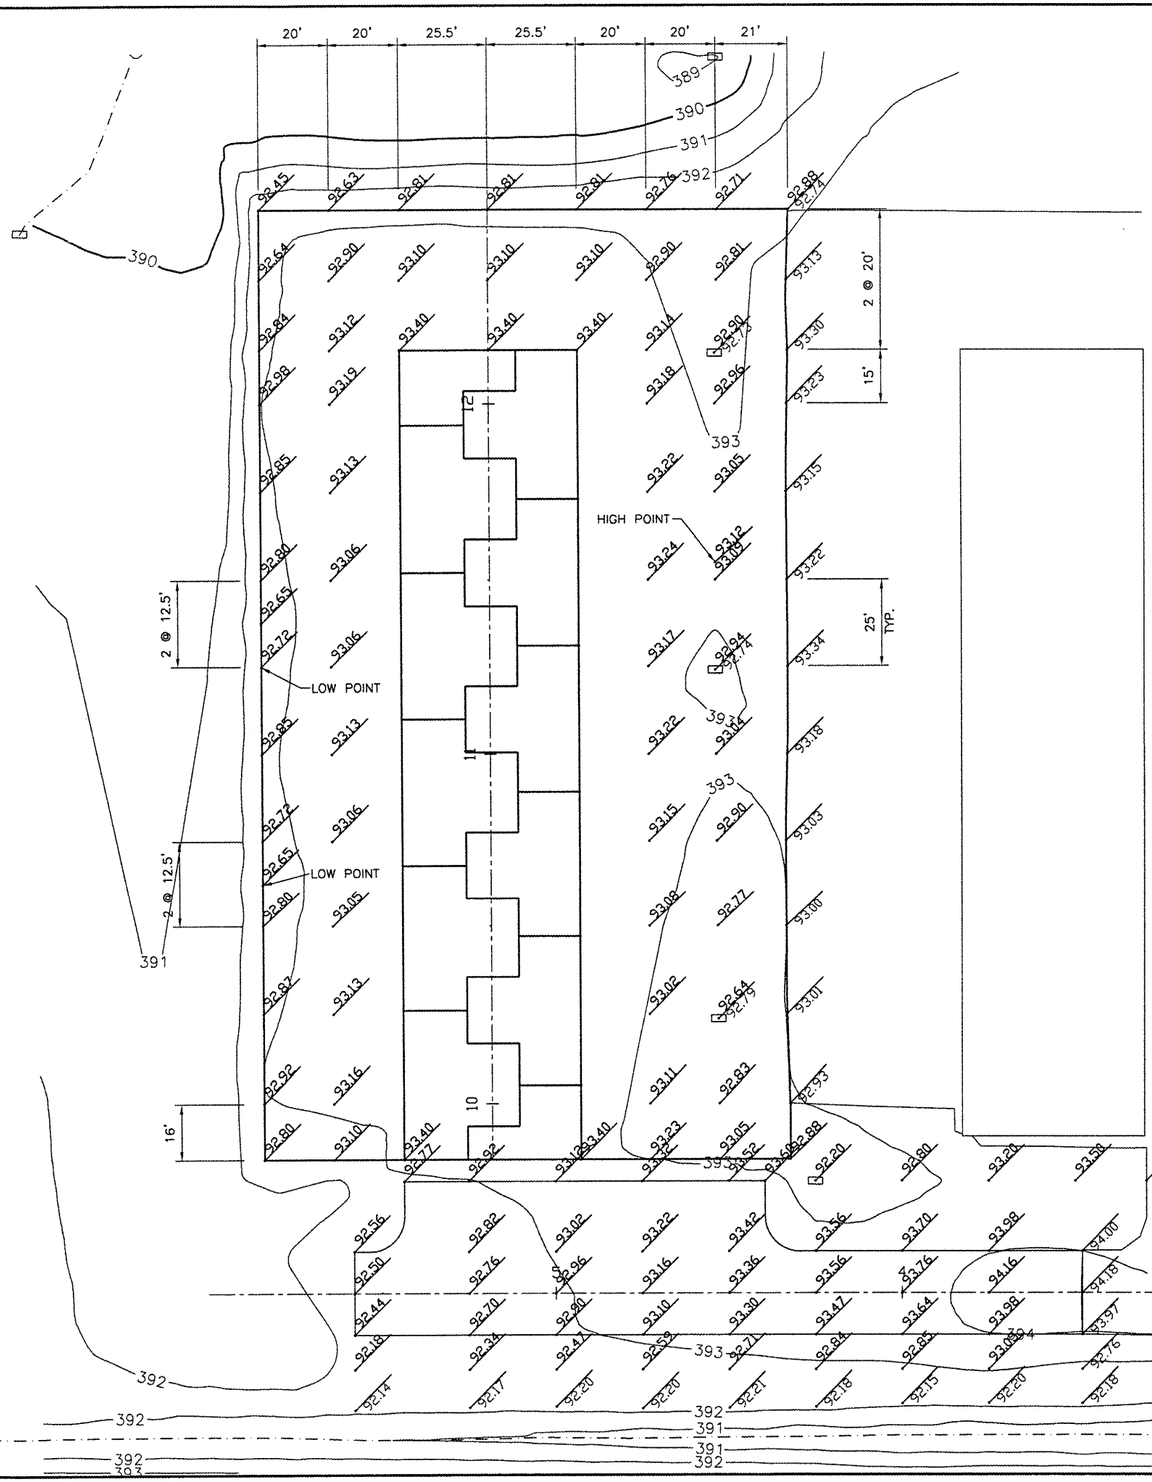

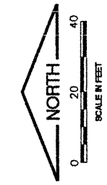

LEGEND

- 393 — PROPSED CONTOUR
- INLET
- EXISTING DITCHLINE
- 586.00 — NEW ELEVATION
- 586.00 — EXISTING ELEVATION

NOTES

1.) ALL ELEVATIONS SHOWN ARE ABOVE THE BASE ELEVATION OF 300' AMSL.

2.) CONTRACTOR SHALL GRADE AREA OF BUILDING FOOTPRINT TO DRAIN EAST TOWARDS NEW PARKING LOT.

K:\PicknеyvilleAP\0706203 SITE WORK HGR\Drow\Sh
FILE: GRADING PLAN.dwg
UPDATE BY: Kristy Brod
PLOT DATE: 4/9/2008 9:21 AM
PROP--GEO
BASE_EXISTTOPO
BASE_PROPGRADE

REVISIONS		
NUMBER	BY	DATE

0 1 2
THIS BAR IS EQUAL TO 2" AT FULL SCALE (34X22).

PINCKNEYVILLE-DUQUOIN AIRPORT
PERRY COUNTY, ILLINOIS

T-HANGAR SITE WORK
STAKING
&
GRADING PLAN

© Copyright CMT, Inc.

CMT
CRAWFORD, MURPHY & TILLY, INC.
CONSULTING ENGINEERS
License No. 184-000513

DESIGN BY:	KLB
DRAWN BY:	CMT
CHECKED BY:	JEF
APPROVED BY:	JEF
DATE:	04/18/2008
JOB No:	07062-03-00

IL PROJECT NO. PJY-3373
A.I.P. PROJECT NO. 3-17-0037-B6

SHEET 08 OF 17 SHEETS